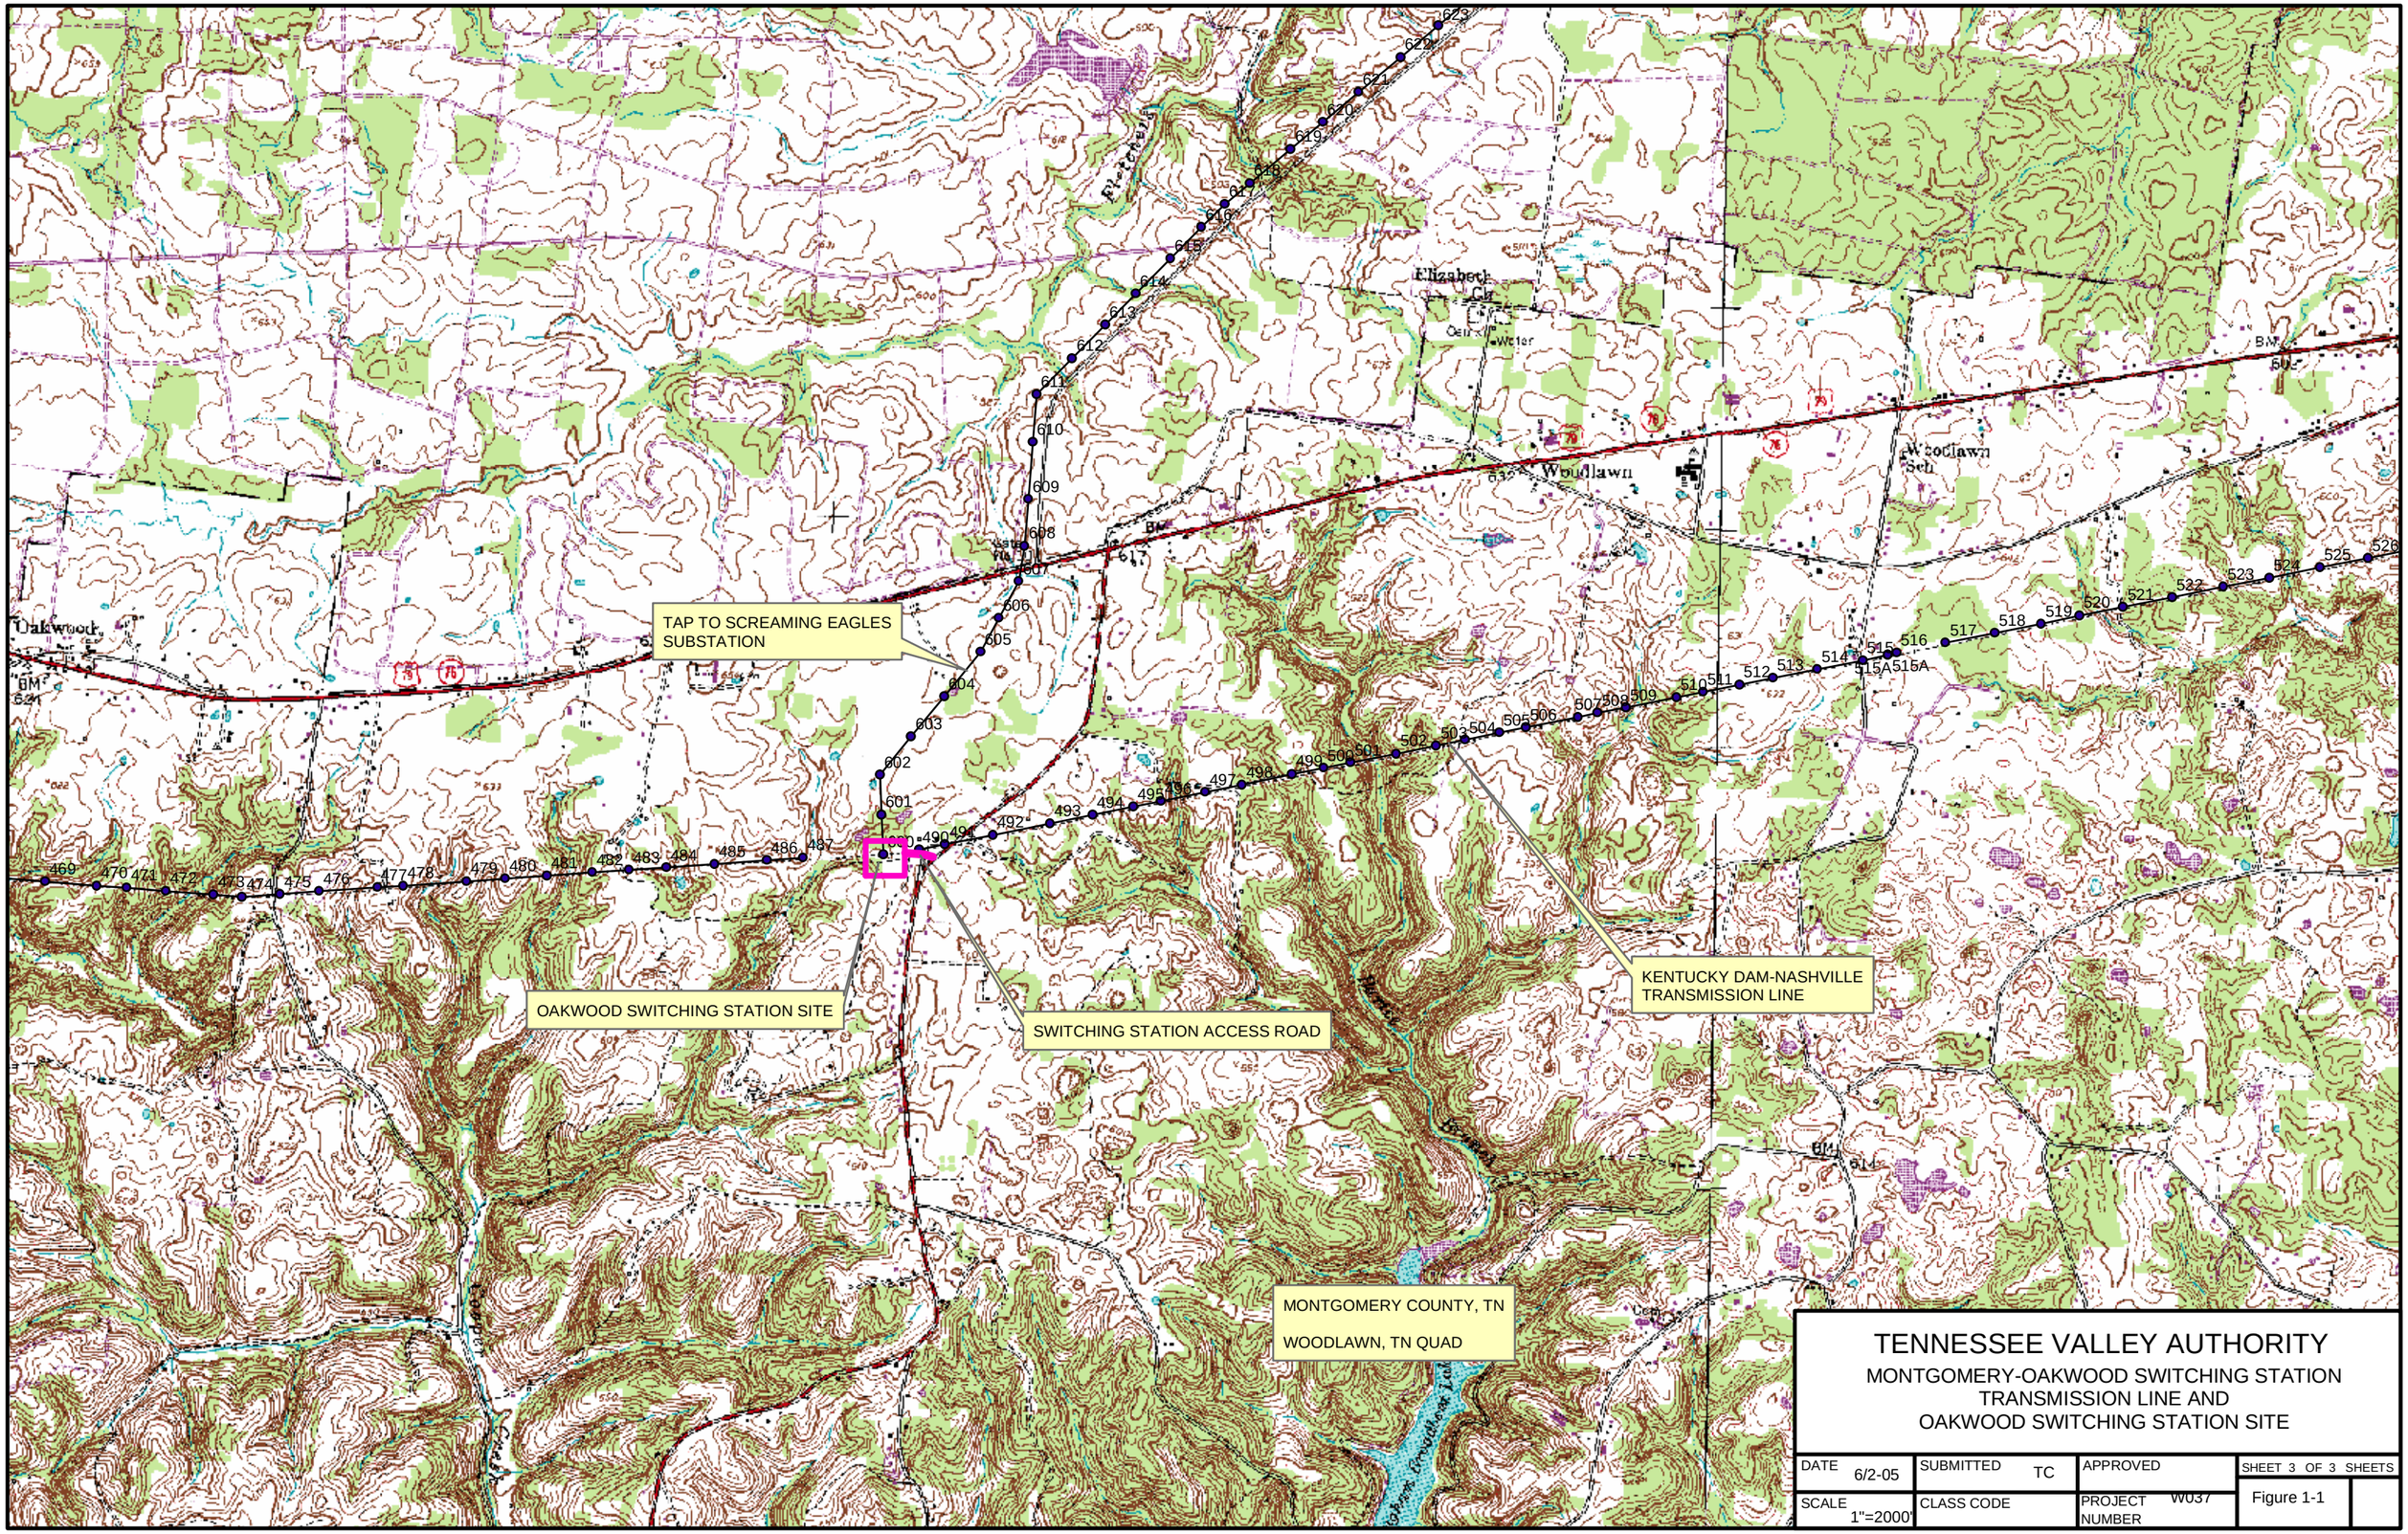

TENNESSEE VALLEY AUTHORITY

MONTGOMERY-OAKWOOD SWITCHING STATION
TRANSMISSION LINE AND
OAKWOOD SWITCHING STATION SITE

DATE 6/2-05	SUBMITTED TC	APPROVED	SHEET 3 OF 3 SHEETS
SCALE 1"=2000'	CLASS CODE	PROJECT NUMBER W037	Figure 1-1