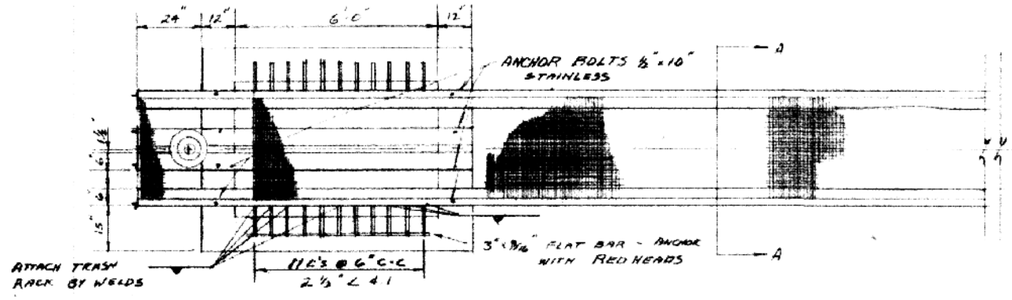

PLAN VIEW

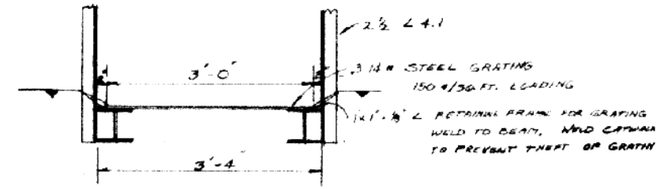

SECTION A-A

SCALE 1" = 1'-0"

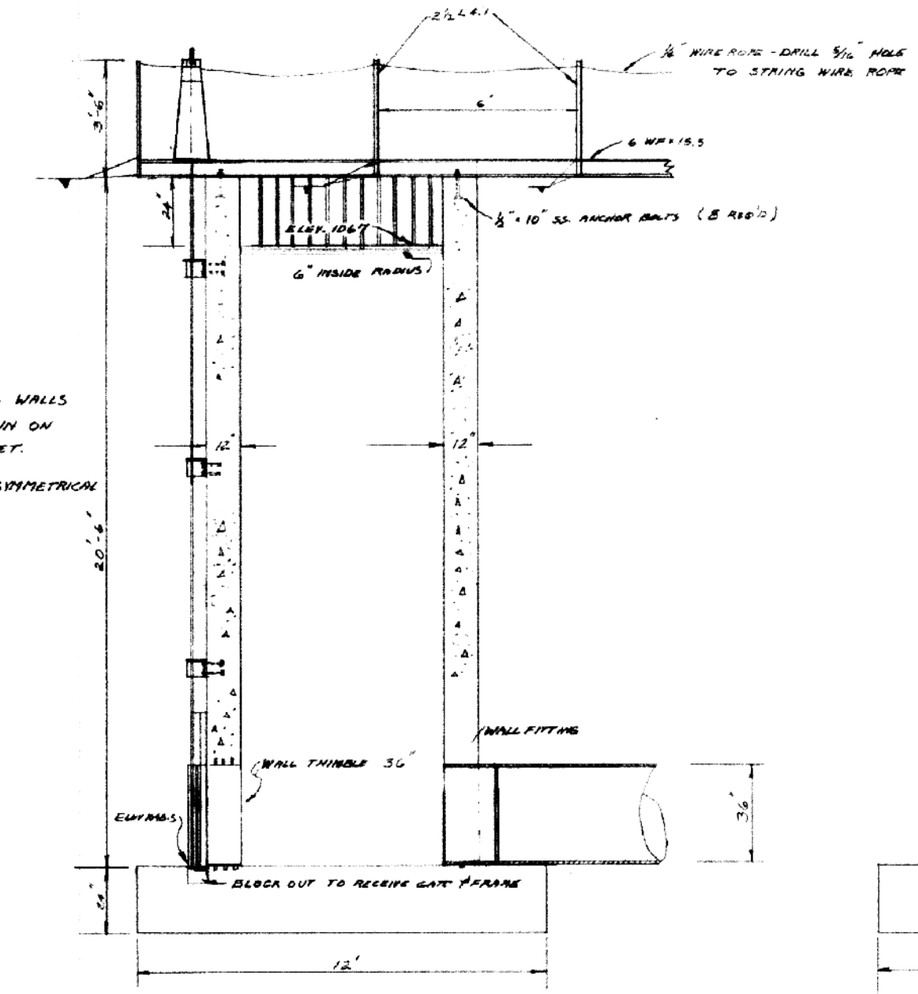

℄ SECTION

SCALE 1" = 1'-0"

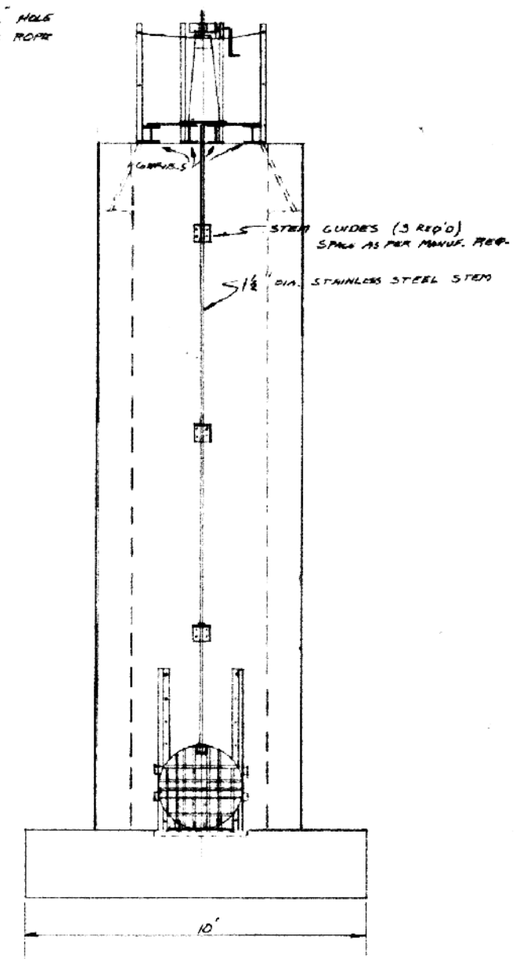

ELEVATION

SCALE 1" = 1'-0"

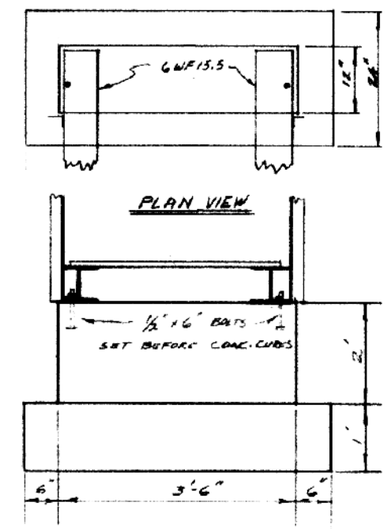

ELEVATION

CATWALK SUPPORT

SCALE 1" = 1'-0"

Note: RETAINING WALLS NOT SHOWN ON THIS SHEET.

RISER IS SYMMETRICAL AROUND ℄

Note: ALL CONCRETE SHALL BE 3000 PSI @ 28 DAYS MIN. STRENGTH WITH 5% AIR ENTRAINING AGENT ADD'D. CHAMFER EXPOSED EDGES ¾".

TENNESSEE WILDLIFE RESOURCES AGENCY

RISER

SHIELDS CREEK

DESIGNED BY		DATE 2/02	SHEET
DRAWN BY		DATE 2/02	53
CHECKED BY		DATE	OF
REVISED BY		DATE	4
TRACED BY		DATE	
APPROVED BY		DATE	
SCALE: 1" = 2 Feet		OR AS NOTED	