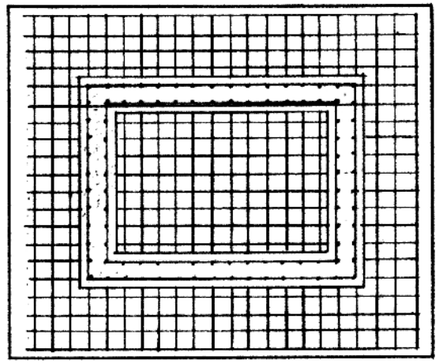

SECTION A-A

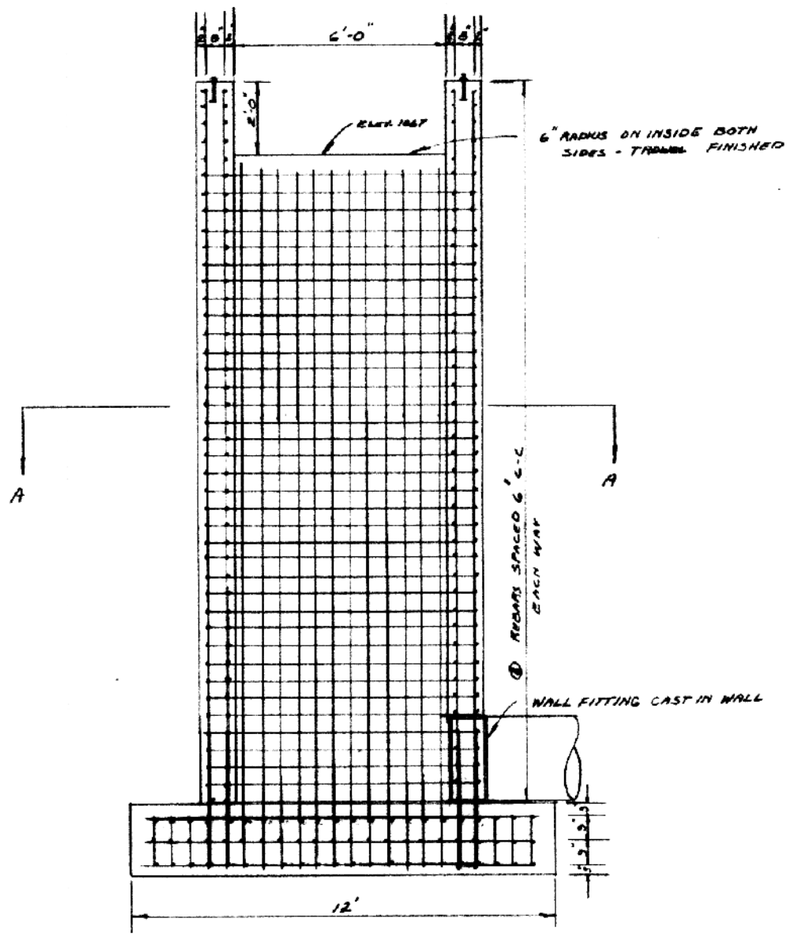

SIDE WALL ELEVATION

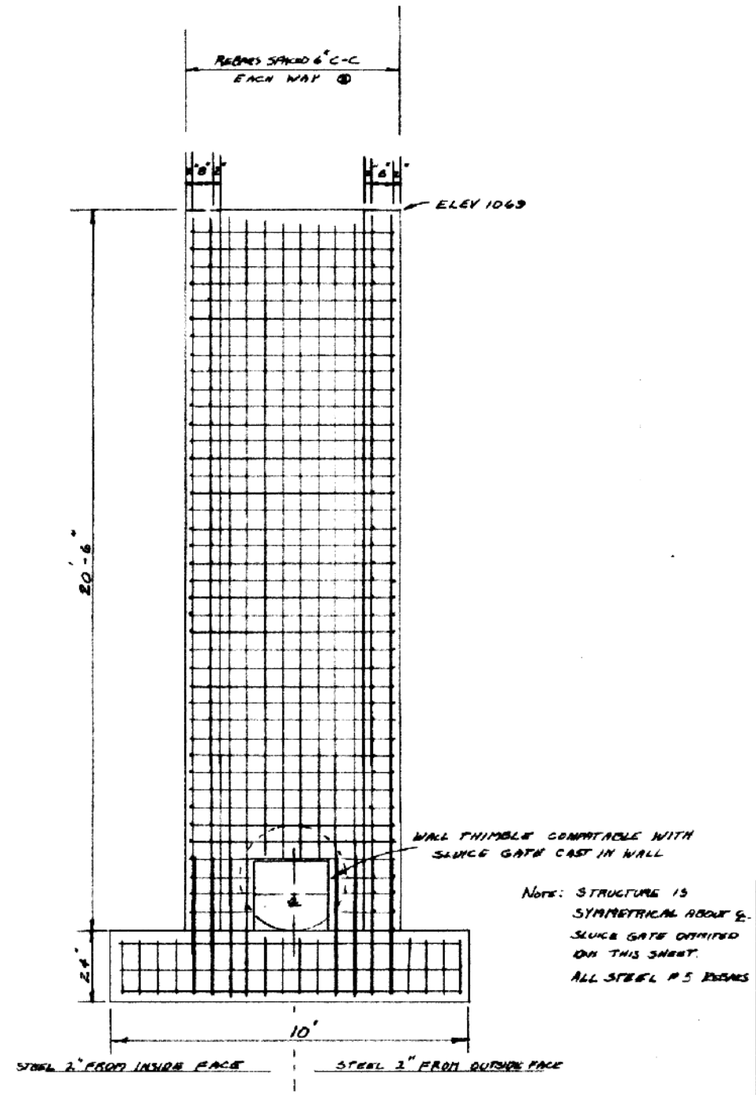

UPSTREAM WALL ELEVATION

NOTE: STRUCTURE IS SYMMETRICAL ABOUT ℄. SLUICE GATE OMITTED ON THIS SHEET. ALL STEEL #5 REBARS

TENNESSEE WILDLIFE RESOURCES AGENCY

RISER DETAILS

SHIELDS CREEK

DESIGNED BY	[signature]	DATE 7/02	SHEET
DRAWN BY	[signature]	DATE 7/02	S4
CHECKED BY		DATE	OF
REVISED BY		DATE	4
TRACED BY		DATE	
APPROVED BY		DATE	
SCALE: 1/2" = 1' Feet		OR AS NOTED	