Tennessee Valley Authority
Regulatory Submittal for Kingston Fossil Plant

Documents submitted:
Non-Time-Critical Removal Addendum for Swan Pond Embayment Ash Removal North Embayment Phase 1
Phase 2 Design Drawings
RDP-0112-B

Date Submitted:
August 11, 2011

Submitted to whom
Craig Zeller, EPA

Concurrence

Received	Not Applicable	TVA
☐	☒	Steve McCracken
☒	☐	Kathryn Nash
☒	☐	Gar y Mc Donald
☒	☐	Michelle Cagley mc

Received	Not Applicable	Jacobs
☒	☐	Jack Howard
☒	☐	Mike Houck
☐	☐	
☐	☐	

Approvals

TVA Kathryn Nash Date 8/11/11

EPA Craig Zeller Date 8/18/11

cc:

- ☒ Anda Ray, TVA
- ☒ Barbara Scott, TDEC
- ☒ Brenda Brickhouse, TVA
- ☒ John Dizer, TVA
- ☒ Craig Zeller, EPA
- ☒ Dennis Yankee, TVA
- ☒ Kathryn Nash, TVA
- ☒ Cynthia Anderson, TVA
- ☒ Steve McCracken, TVA
- ☒ EDM
- ☒ Diane Odom, Jacobs
- ☒ Jack Howard, Jacobs
- ☒ Michelle Cagley, TVA
- ☒ Greg Signer, TVA
- ☒ KIF Incident Document Control
- ☒ Katie Kline, TVA
- ☒ Amanda Miolen, EPA
- ☒ Robert Pullen, Jacobs
- ☒ Document Control, Jacobs (Terry Crabtree-Hagemann)

PLAN
SCALE: 1"=50'

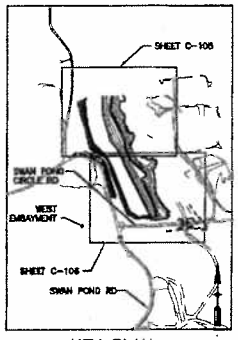

KEY PLAN
NOT TO SCALE

0 50' 100' 150'

DOCUMENT CONTROL NO. RDP-0112-R_rev_0

A	08/02/2011	ISSUED FOR REVIEW	

SEAL

JACOBS

KINGSTON FOSSIL PLANT
TENNESSEE VALLEY AUTHORITY

SWAN POND EMBAYMENT ASH REMOVAL
NORTH EMBAYMENT (NORTH END)
PHASE 2

SCALE	DRAWING NO.	REV.
SHOWN	8-02-C-105	A

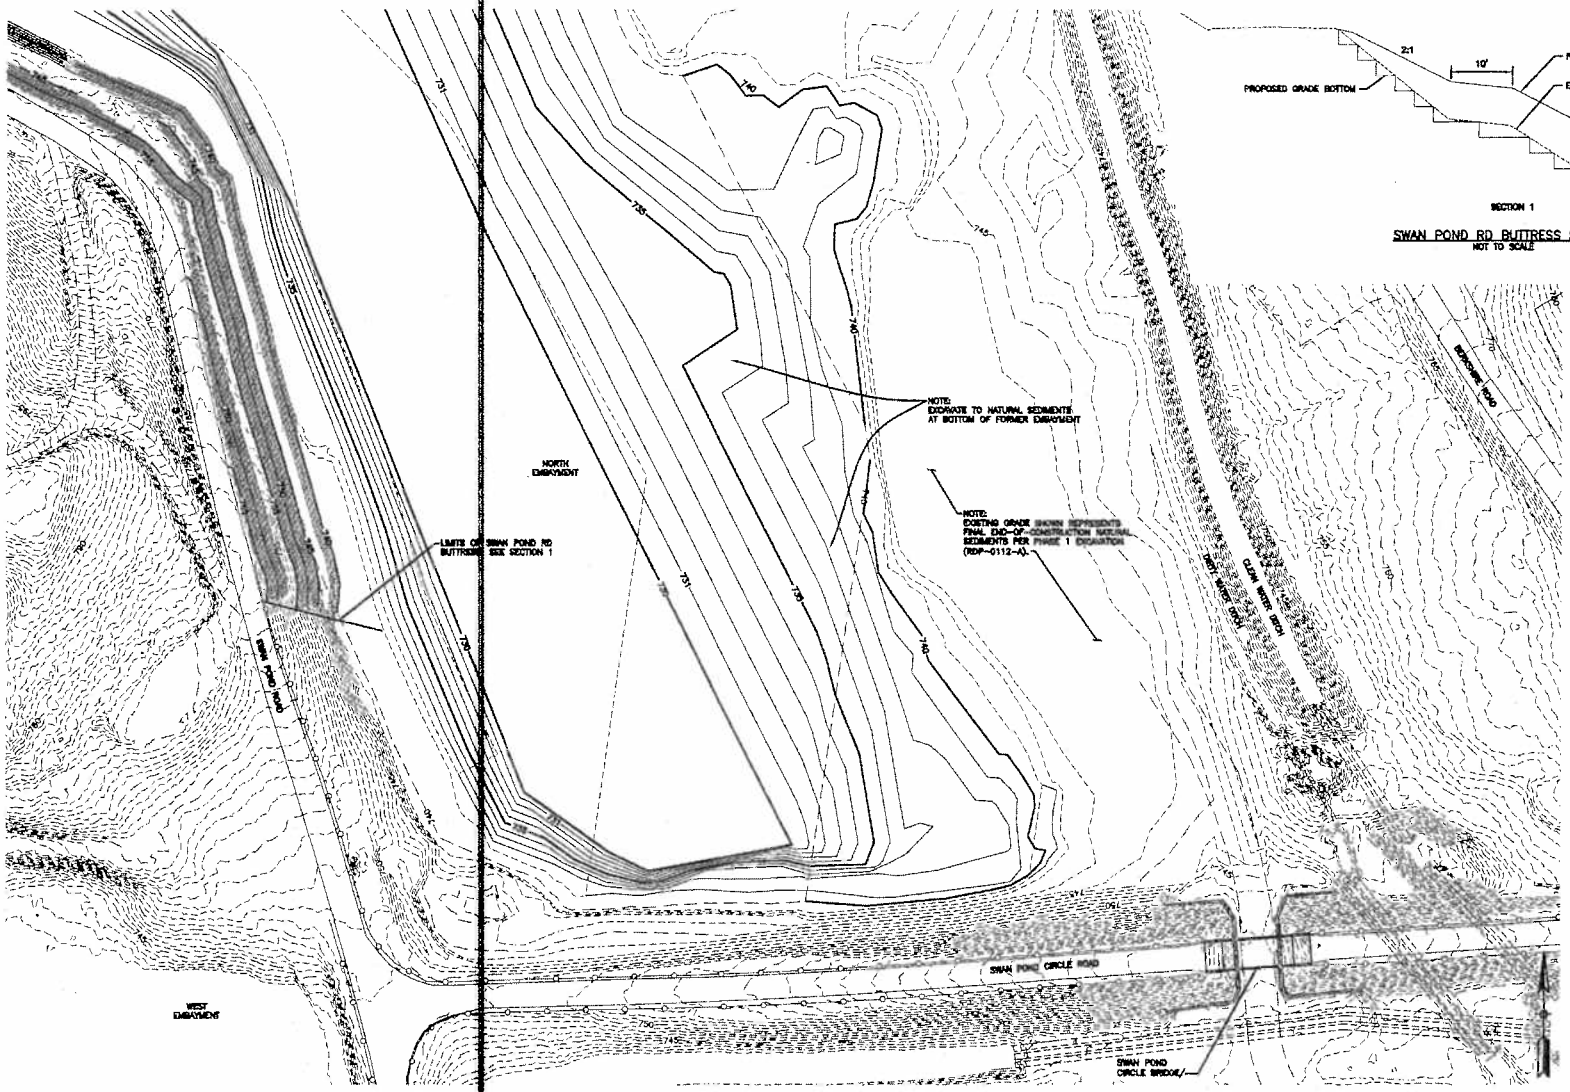

PLAN
SCALE: 1"=50'

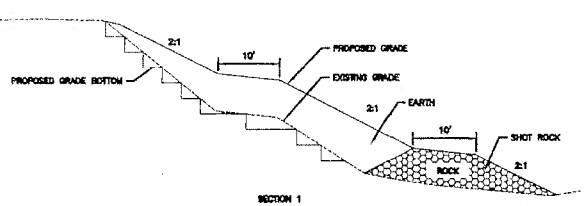

SWAN POND RD BUTTRESS SECTION
NOT TO SCALE

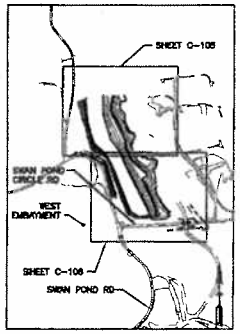

0 50' 100' 150'

DOCUMENT CONTROL NO. RDP-0112-R_rev_0

A	08/05/2011	ISSUED FOR REVIEW	JCT		

SEAL

JACOBS

KINGSTON FOSSIL PLANT
TENNESSEE VALLEY AUTHORITY

SWAN POND EMBAYMENT ASH REMOVAL
NORTH EMBAYMENT (SOUTH END)
PHASE 2

SHOWN	B-02-C-106	A