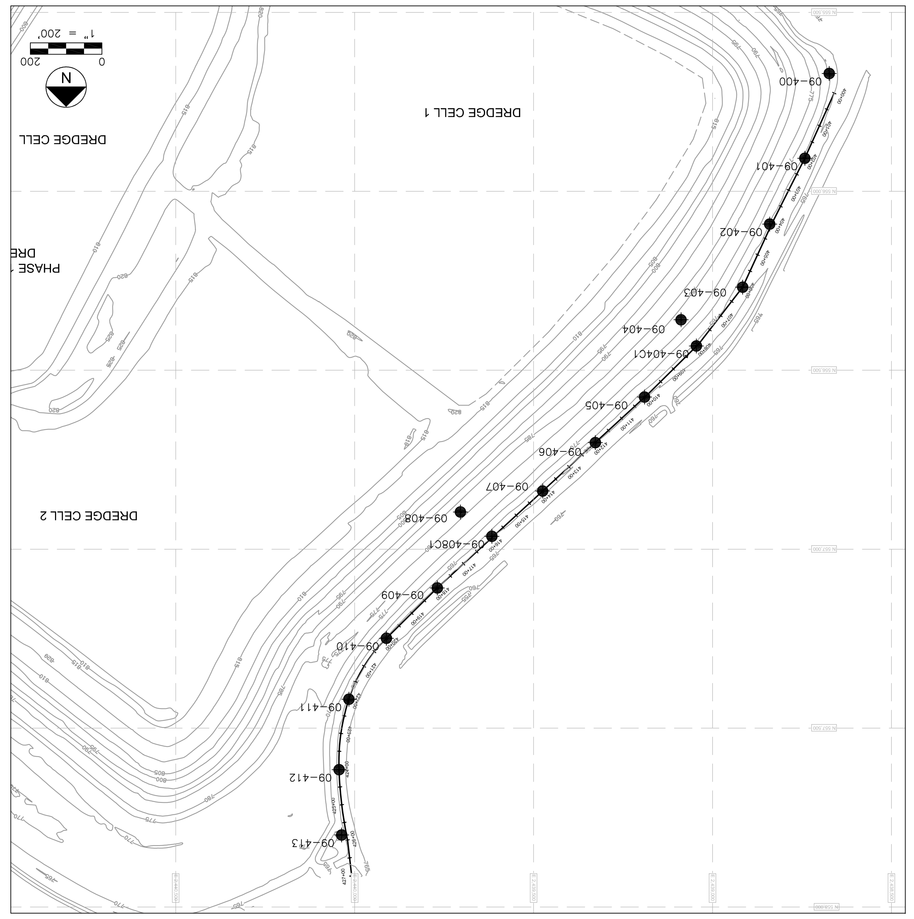

CROSS SECTION INDEX
SCALE : 1" = 200'

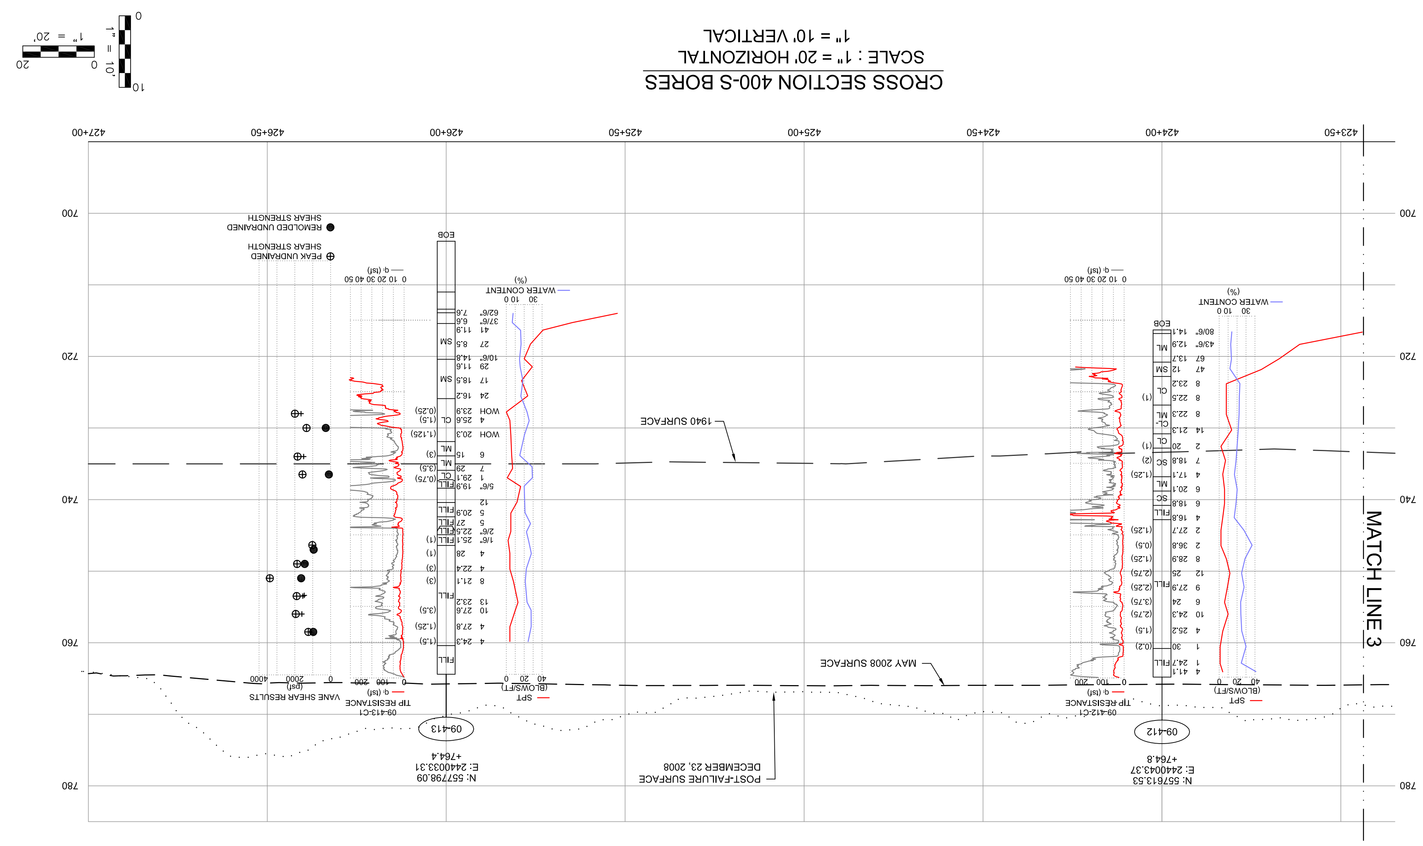

CROSS SECTION 400-S BORES
SCALE : 1" = 20' HORIZONTAL
1" = 10' VERTICAL

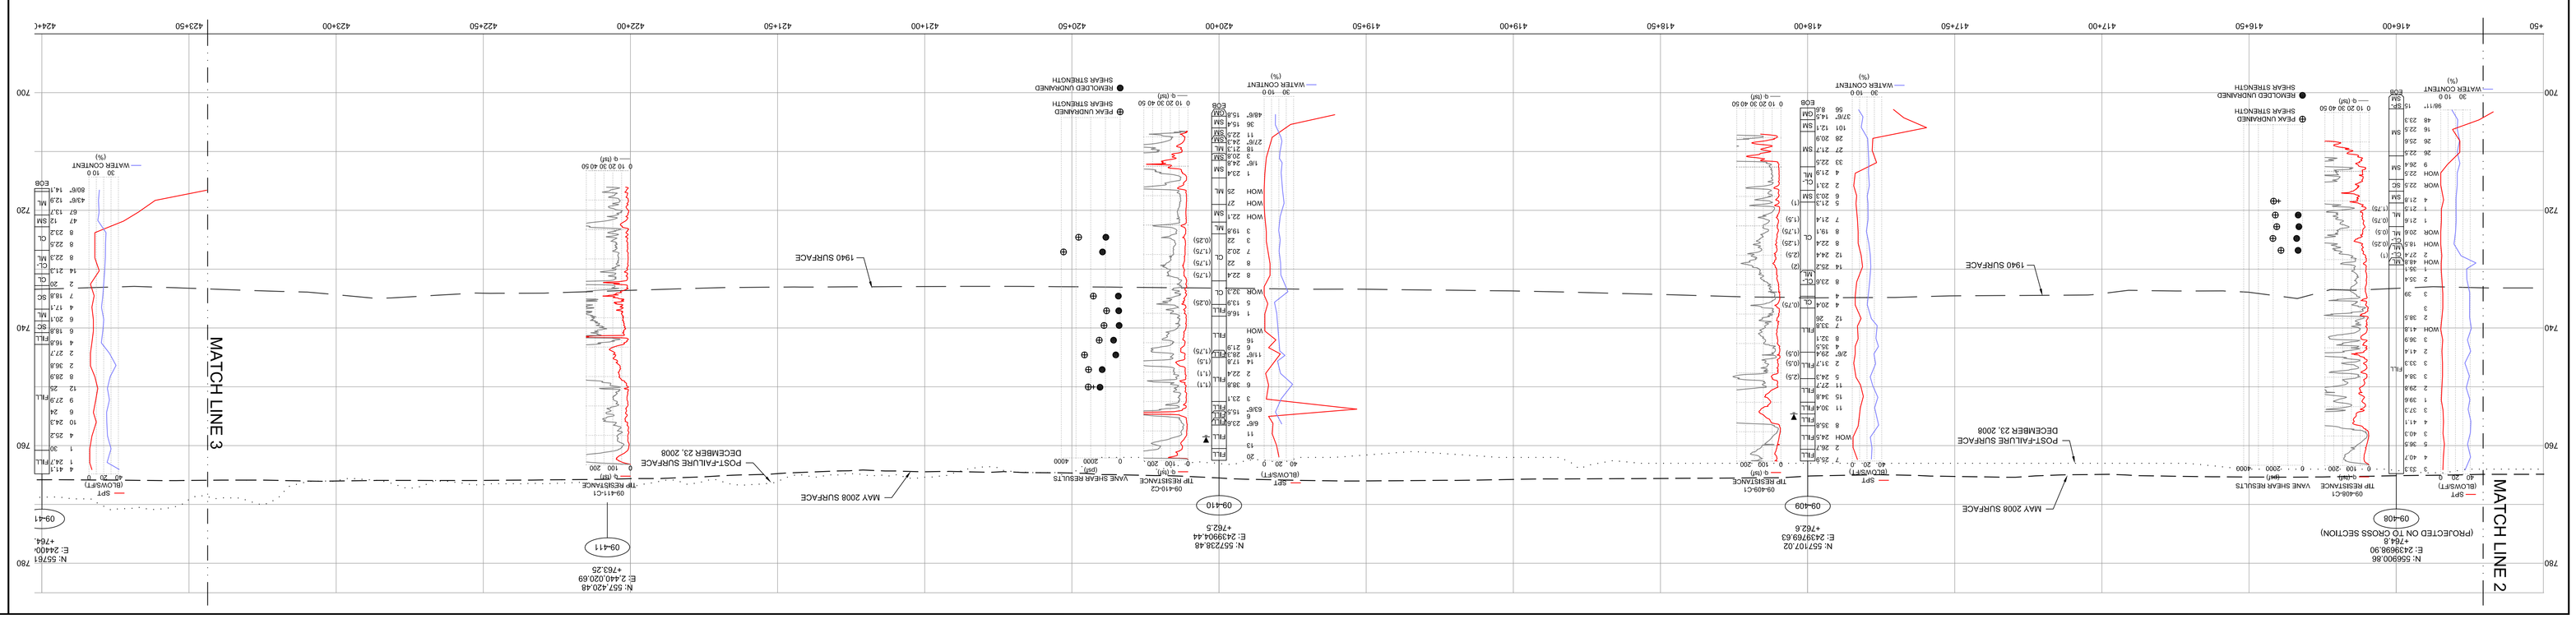

CROSS SECTION 400-S BORES
SCALE : 1" = 20' HORIZONTAL
1" = 10' VERTICAL

ROOT CAUSE ANALYSIS
TVA KINGSTON DREDGE CELL FAILURE
ON DECEMBER 22, 2008
KINGSTON FOSSIL PLANT
HARRIMAN, TENNESSEE

AECOM
847.279.2500
www.aecom.com

Issued
Rev Date
Description

Designed:
Drawn: DTB/CJH 6/12/2009
Checked: LWB 6/12/2009
Approved: WHW 6/12/2009

PROJECT NUMBER
60095742

SHEET REFERENCE NUMBER
2.1.4_3
SHEET 02 OF 02

X:\PROJECTS\60095742\DWG\60095742-2.1.4_3-CROSS-SECTION-400-SERIES-BORES.dwg; 6/24/2009 12:39:01 PM; COX, KAREN; STS.stb