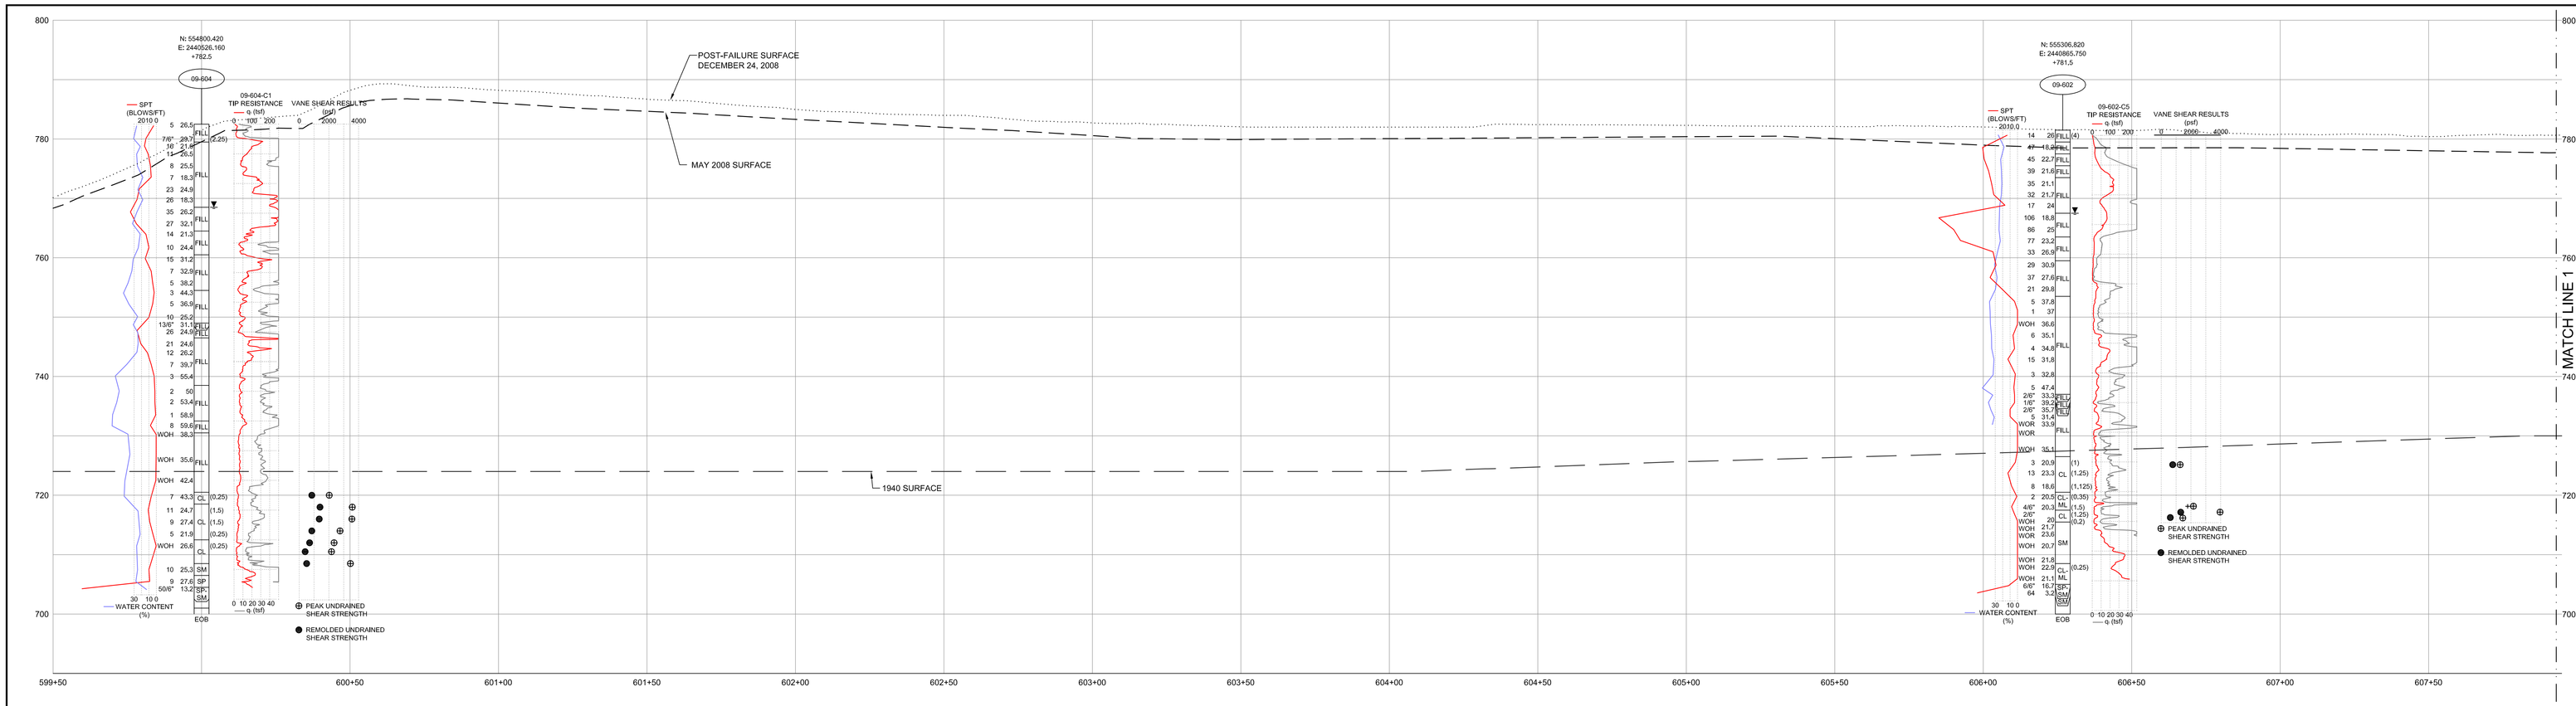

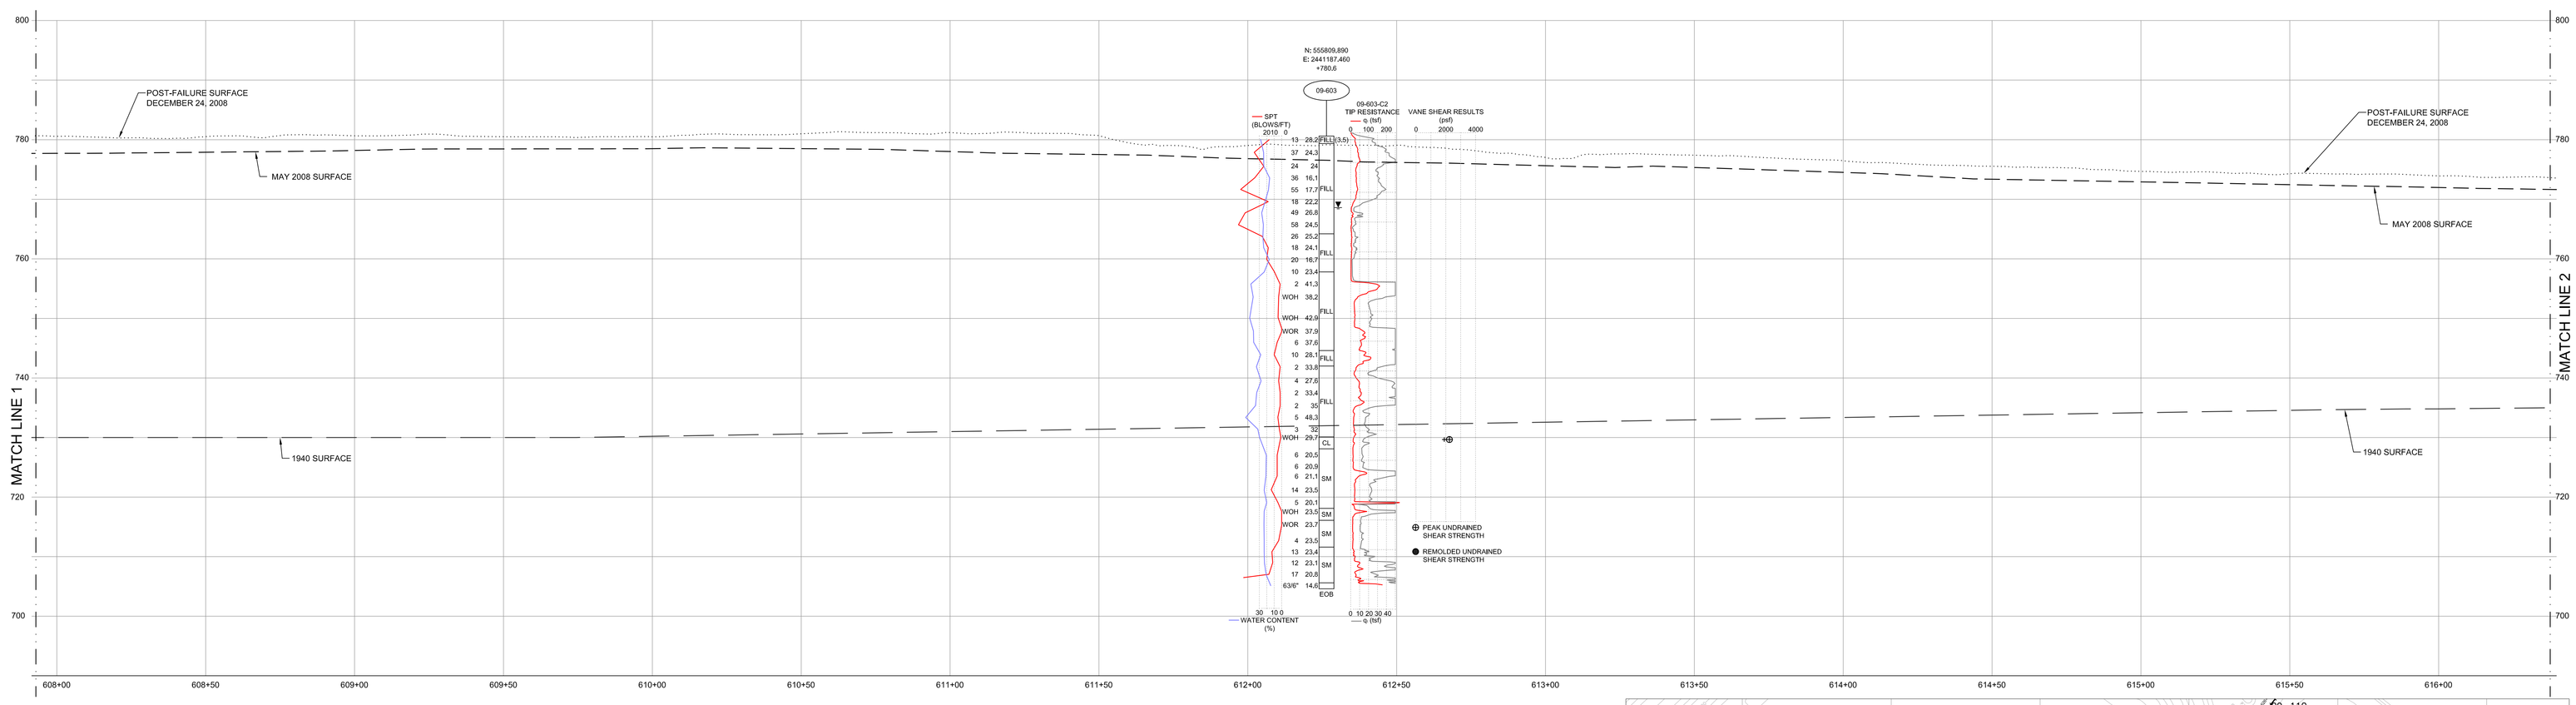

CROSS SECTION 600-S BORES
SCALE : 1" = 20' HORIZONTAL
1"= 10' VERTICAL

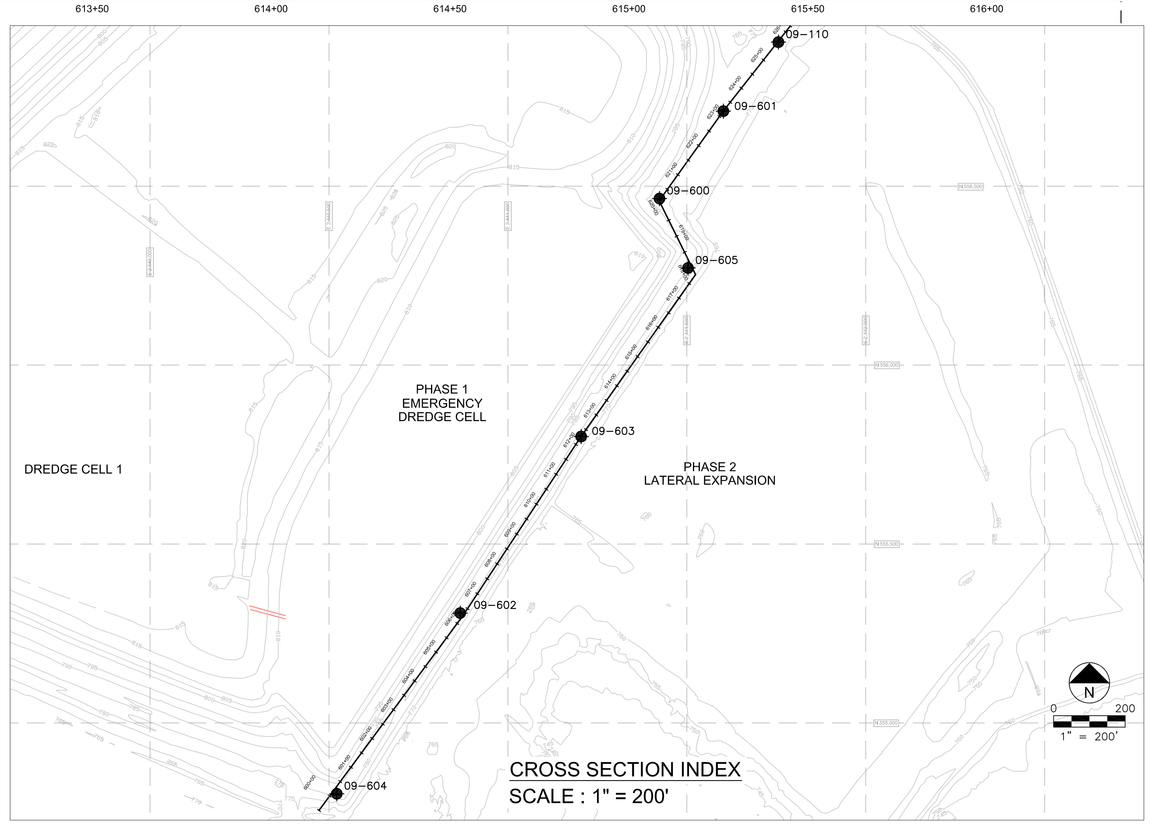

CROSS SECTION INDEX
SCALE : 1" = 200'

AECOM

847.279.2500

www.aecom.com

ROOT CAUSE ANALYSIS
TVA KINGSTON DREDGE CELL FAILURE
ON DECEMBER 22, 2008
KINGSTON FOSSIL PLANT
HARRIMAN, TENNESSEE

CROSS SECTION 600 SERIES BORE HOLES

Issued

Rev	Date	Description

Designed:
Drawn: DTB/CDH 6/12/2009
Checked: LWB 6/12/2009
Approved: WHW 6/12/2009

PROJECT NUMBER
60095742

SHEET REFERENCE NUMBER
2.1.4_4

SHEET 01 OF 02

X:\PROJECTS\60095742\DWG\60095742-2.1.4_4-CROSS-SECTION-600-SERIES-BORES.dwg, 6/24/2009 12:41:01 PM, COX, KAREN, STS.stb