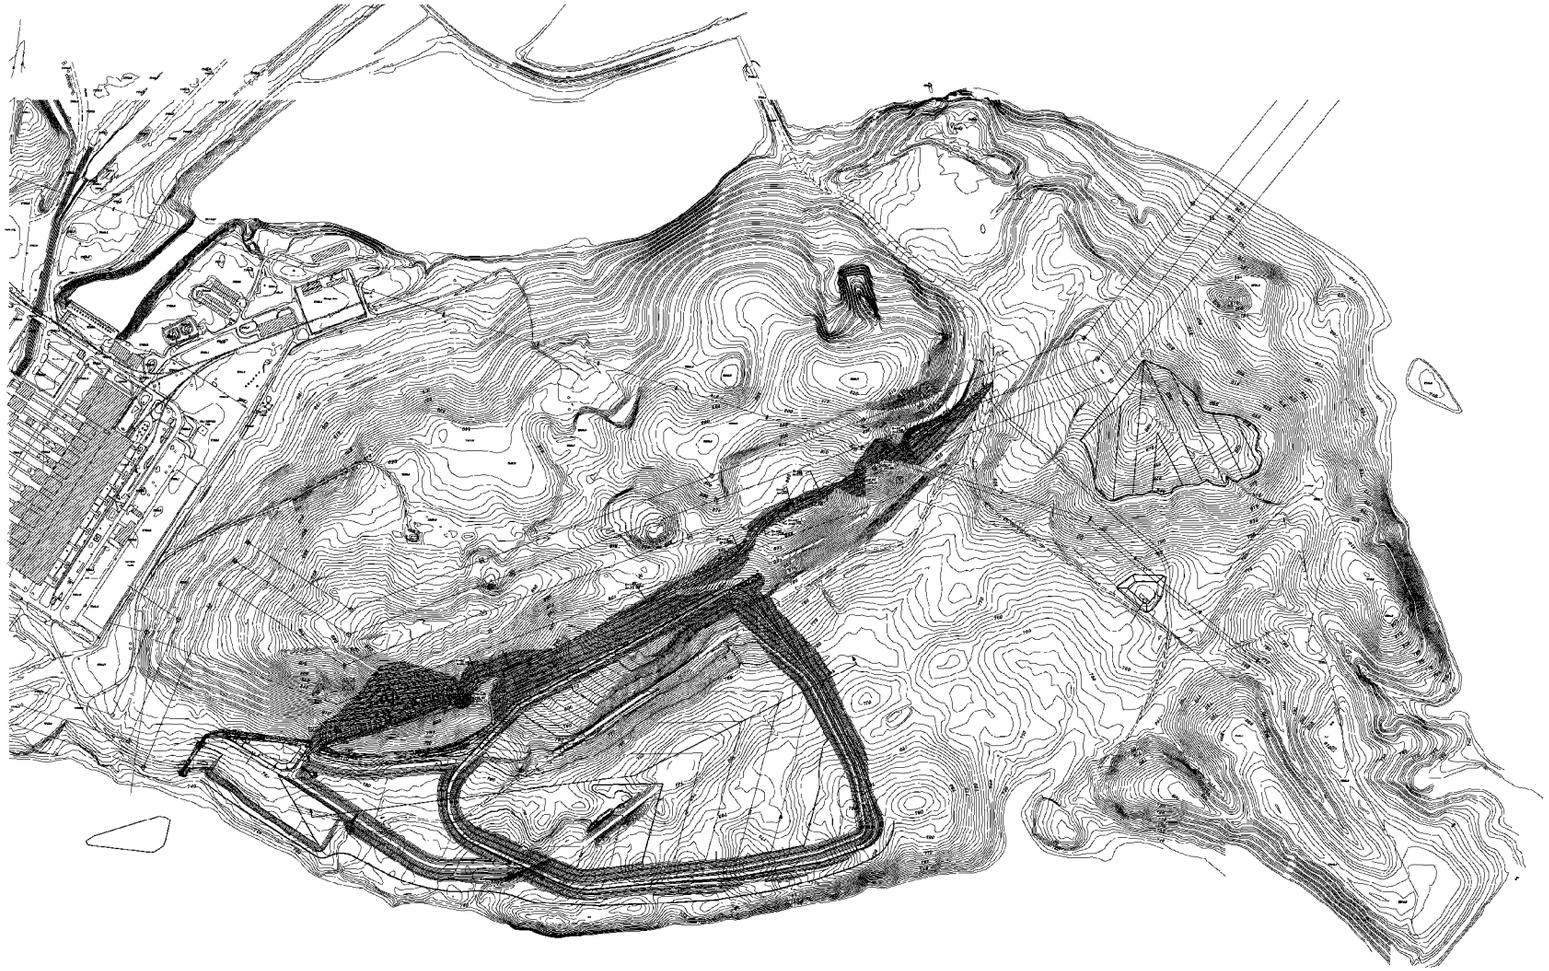

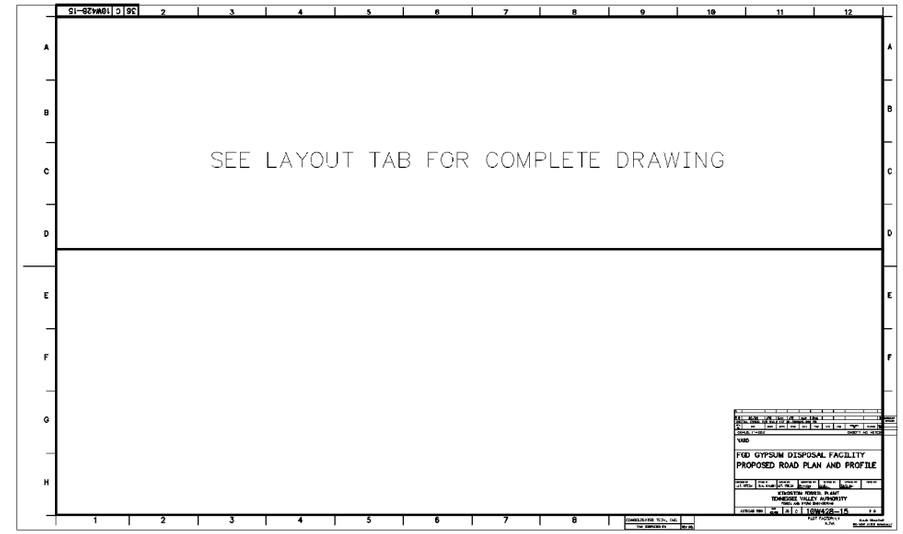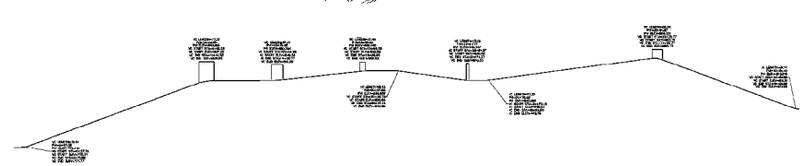
SEE LAYOUT TAB FOR COMPLETE DRAWING
FGD GYPSUM DISPOSAL FACILITY
PROPOSED ROAD PLAN AND PROFILE
KINGSTON FOSSIL PLANT
TENNESSEE VALLEY AUTHORITY
10W428-15