TVA-00013991

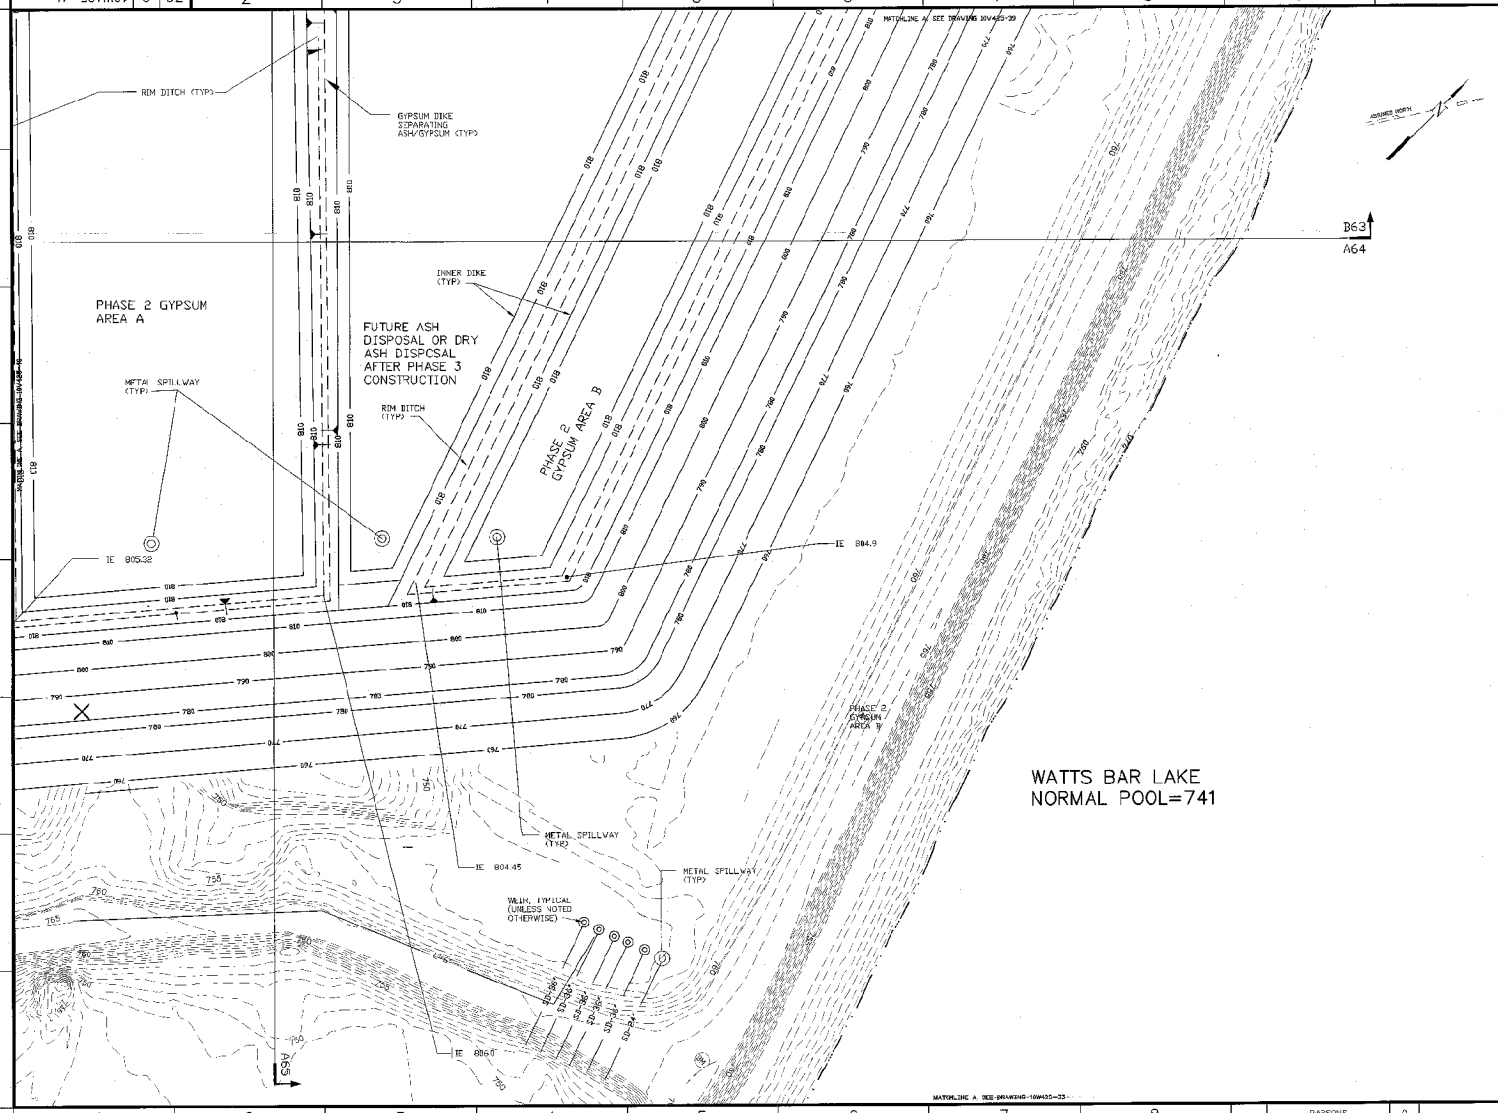

NOTES:

1. FOR GENERAL NOTES SEE 10W425-26.
2. FOR DIKE RAISING NOTES. SEE 10W425-38.

KEY PLAN

R 0		DRS	BSB	WPT	HLP	REP	JGA			D
TOS WD FOR DREDGE CELL EXPANSION PHS										
BY	DATE	DRW	CHK	DES	SUPV	PROJ	APPV	ENG	PROJECT ENG	IN CONST

SCALE: 1"=50'

EXCEPT AS NOTED

YARD

DREDGE CELL
LATERAL EXPANSION STAGE 2
SHEET 4

DESIGNED BY:	DRAWN BY:	CHECKED BY:	SUBMITTED BY:	REVIEWED BY:	APPROVED BY:	ISSUED BY:
D.R. SMITH	B.S. BURT	W.P. TAYLOR	M.L. PETTY	R.E. PURKEY	J.E. ADAIR	

KINGSTON FOSSIL PLANT
TENNESSEE VALLEY AUTHORITY
FOSSIL AND HYDRO ENGINEERING

AUTOCAD R14 | DATE | 36 | C | 10W425-41 | R 0

PARSONS | 0
TASK COMPLETED BY: | REV NO.

PLOT FACTOR:600
W_TVA

C.A.D. DRAWING
DO NOT ALTER MANUALLY

36 C 10W425-41