TVA-00014007

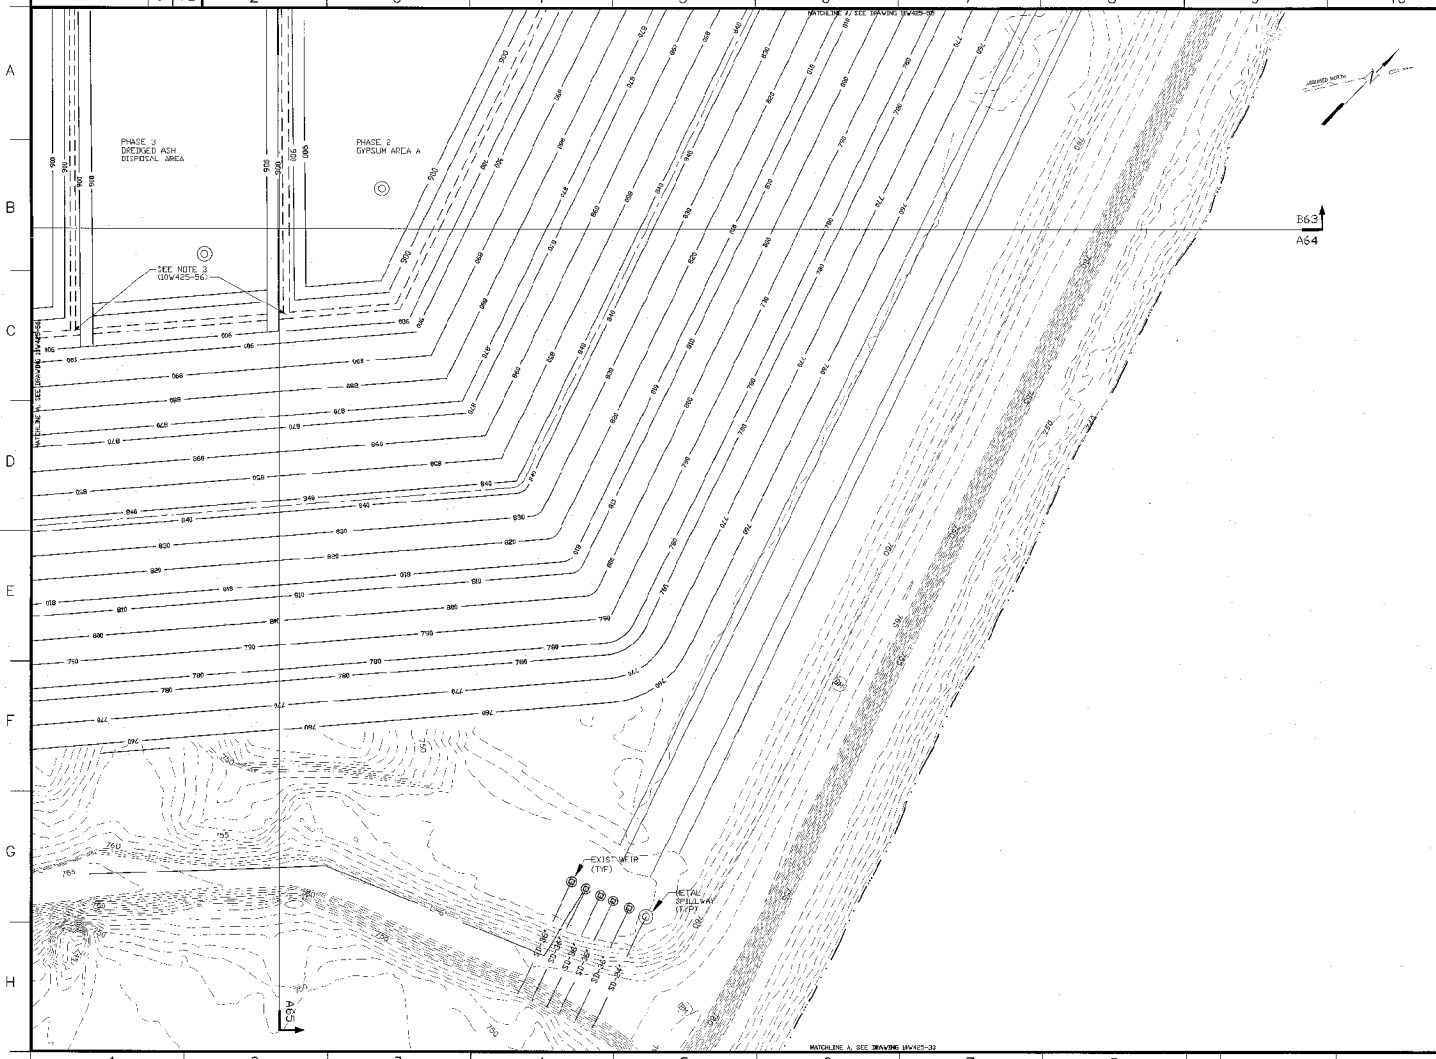

NOTES:
1. FOR GENERAL NOTES SEE 10W425-26.
2. FOR DIKE RAISING NOTES, SEE 10W425-55.

KEY PLAN

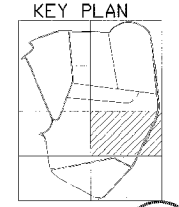

HAROLD L. PETTY
REGISTERED ENGINEER
STATE OF TENNESSEE

REV NO.	DATE	DSN	DRN	CHKD	CLK	PHAS	APPD	SIZE	PROJECT NO.	AS CONT NO.
0		DPS	BSB	WPT	H.P.	REP	JGA			D

ISSUED FOR DREDGE CELL EXPANSION

SCALE: 1"=50 EXCEPT AS NOTED

YARD

DREDGE CELL LATERAL EXPANSION
STAGE 5
SHEET 4

DESIGNED BY	DRAWN BY	CHECKED BY	SUBMITTED BY	REVIEWED BY	APPROVED BY	ISSUED BY
D.R. SMITH	B.S. BURT	W.P. TAYLOR	H.L. PETTY	R. E. PURVEY	J. G. ADATY	

KINGSTON FOSSIL PLANT
TENNESSEE VALLEY AUTHORITY
FOSSIL AND HYDRO ENGINEERING

AUTOCAD R14 | DATE | 36 | C | 10W425-57 | R 0

PARSONS | 0
TASK COMPLETED BY: | REV NO.

PLOT FACTOR:600
TN_TVA

C.A.D. DRAWING
DO NOT ALTER MANUALLY