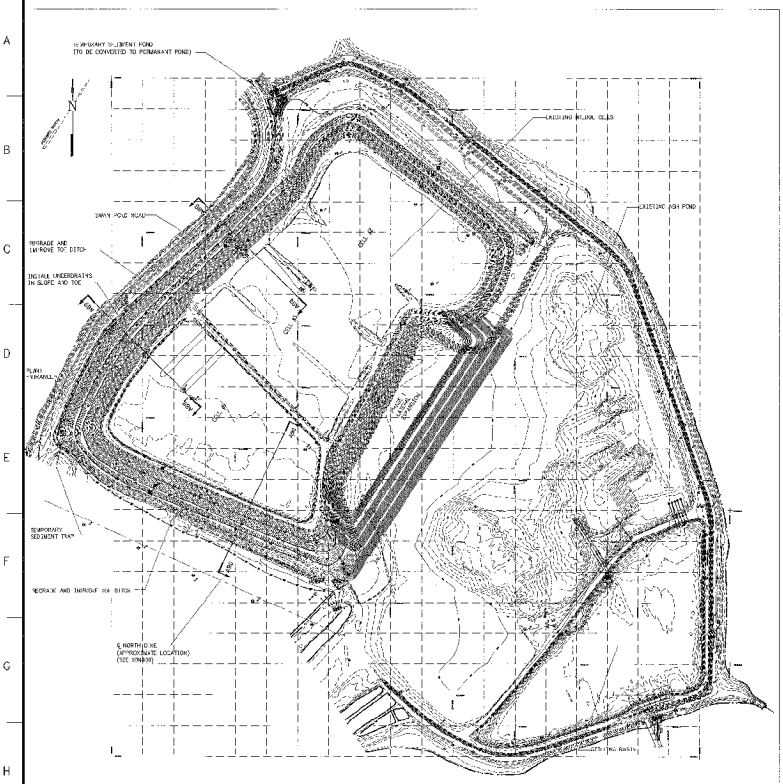

DRAWING INDEX

DRAWING NO.	DRAWING TITLE
10W425-81	EXISTING CONDITIONS, DRAWING INDEX, LEGEND & GENERAL NOTES
10W425-82	DREDGE CELL LATERAL EXPANSION SITE LOCATION PLAN
10W425-83	DREDGE CELL BOXE RESTORATION PLAN SHEET 1
10W425-84	DREDGE CELL BOXE RESTORATION PLAN SHEET 2
10W425-85	DREDGE CELL BOXE RESTORATION PLAN SHEET 3
10W425-86	DREDGE CELL BOXE RESTORATION PLAN SHEET 4
10W425-87	DREDGE CELL BOXE RESTORATION PLAN & SECTION SHEET 5
10W425-88	DREDGE CELL BOXE RESTORATION SECTION & DETAIL SHEET 1
10W425-89	DREDGE CELL BOXE RESTORATION SECTION SHEET 2
10W425-90	DREDGE CELL BOXE RESTORATION SECTION & DETAILS SHEET 3
10W425-91	DREDGE CELL BOXE RESTORATION DETAILS SHEET 1
10W425-92	DREDGE CELL BOXE RESTORATION DITCH INSERTS
10W425-93	DREDGE CELL BOXE RESTORATION BORROW AREA

LEGEND

EXISTING		NEW
	BENCH MARK	NA
560	GRADE CONTOUR	560
	ASPHALT ROAD	
	GRAVEL ROAD	
	RAILROAD TRACK	NA
SD 15"	STORM SEWER	SD-15"
UD 6"	UNDER DRAIN	UD-8"
NA	FORCE MAIN	FM-6"
	OVERHEAD ELECTRICAL UTILITY POLE	
	LIGHT POLE	
	OVERHEAD ELECTRICAL UTILITY TOWER	NA
OE	OVERHEAD UTILITY LINES	OE
NA	ACCESS ROUTE	
NA	℄ DITCH	
NA	TERRACE DITCH	
NA	LIFT DOWN CHANNEL	
NA	METAL SPILLWAY	
NA	POND OTSENBACK WEIR W/SKIMMER	
NA	SURFACE WATER COMPLIANCE MONITORING POINT	
NA	SILT FENCE	SI — SI
430.5	SPOT ELEVATION	430.5
	PIEZOMETER	
	SOIL BORING	
	MONITORING WELL	
NA	MANHOLE	1964
NA	EARTH	
NA	ASH	
NA	GYPSUM	
NA	RANDOM SOIL	
NA	SELECT SOIL	
NA	CLAY	
NA	RIP RAP	
NA	FINAL COVER/ VEGETATIVE LAYER	

NOTES:

1. FOR LATERAL EXPANSION DRAWING INDEX AND LEGEND, SEE DRAWING 10W425-20.
2. DRAWINGS 10W425-22 AND -23 DEPICT PHASING OF EXPANSION CONSTRUCTION. CONSTRUCTION DRAWINGS BEGIN WITH 10W425-26
3. DCA DRAWINGS 10W425-80 THRU -84 ARE FOR A MINOR MODIFICATION TO THE PERMIT.

COMPANION DRAWINGS:
15W807, 15W808

R.D. LAND MAP 2/2 | REV. | SCALE: 1" = 200' | EXCEPT AS NOTED

INITIAL ISSUE TO PROGRAMME DCN 02-05-00

YARD

EXISTING CONDITIONS GENERAL NOTES LEGEND & DRAWING INDEX

KINGSTON FOSSIL PLANT
TENNESSEE VALLEY AUTHORITY
FOSSIL AND HYDRO ENGINEERING

ABRIDGED R. XXXX | SAT | 36 | C | 10W425-81 | R.D.

PLOT FACTOR: 2.00
W_TVA

E.A.F. DRAWING
DO NOT ALTER MANUALLY

PARSONS | Q
TASK COMPLETED BY: | REV NO

TVA-00014039