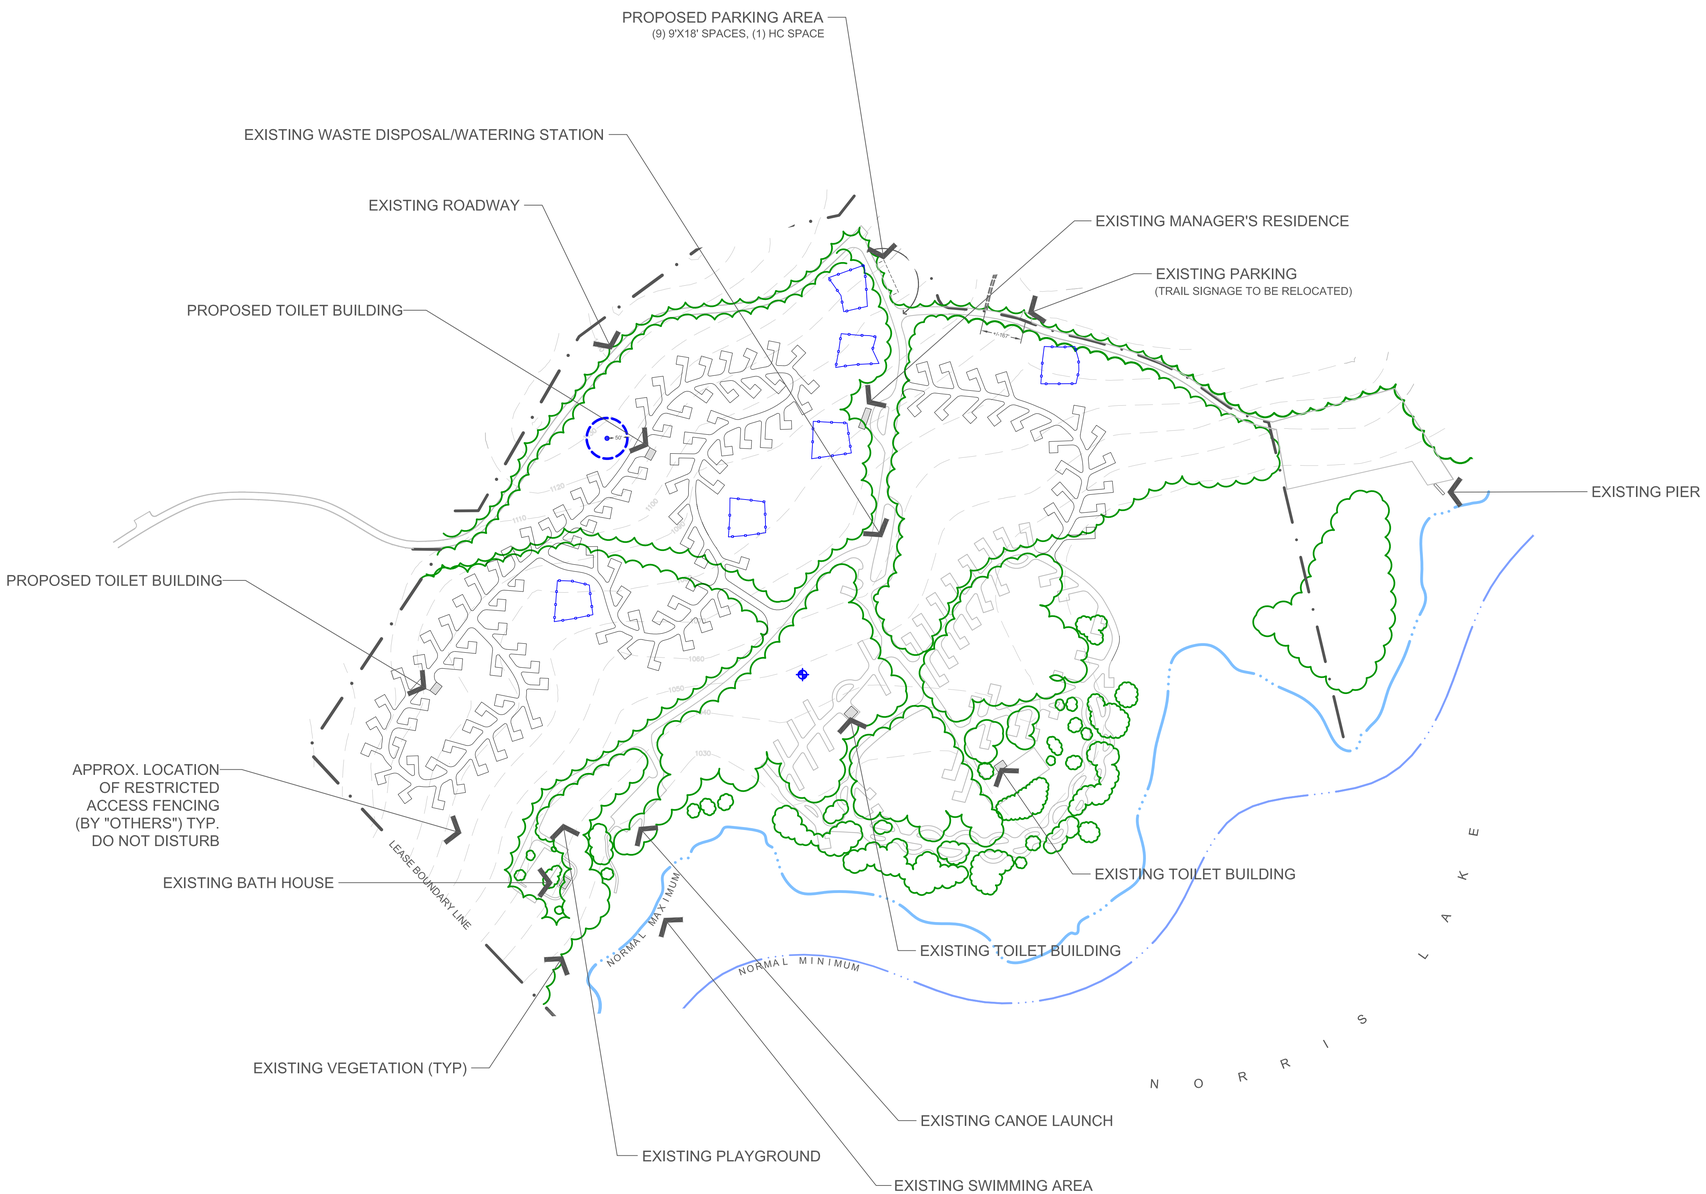

VICINITY MAP

CONCEPT NOTES

NO. EXISTING CAMPSITES - 64

NO. PROPOSED EXPANSION SITES - 110

1. PROPOSED CAMPGROUND EXPANSION SITES SHOWN ARE CONCEPTUAL & FOR DIAGRAMMATIC PURPOSES ONLY.
2. EXPANSION & CONSTRUCTION WILL CONFORM TO APPLICABLE LOCAL, STATE, & FEDERAL CODES & GUIDELINES.
3. THERE WILL BE ONE NEW DUMPSTATION REQUIRED FOR EVERY NEW 100 CAMPSITES OR FRACTION THEREOF.
4. THERE WILL BE ONE NEW TOILET/SHOWER BUILDING WITHIN 500' OF ALL NEW CAMPSITES NOT CONNECTED TO SEWER.

RESERVOIR DATA

TOP OF GATES	EL. 1034.0
FULL SUMMER POOL	EL. 1020.0
MINIMUM WINTER POOL	EL. 1000.0

NORTH

0' 100' 200' 400'

GRAPHIC SCALE IN FEET
1" = 200'-0"

TVA

LAND & SHORELINE MANAGEMENT

DESIGNED	DRAWN BY	CHECKED	CONTOUR INTERVAL	DATE
W.C. PEEBLES	J. LOVETT	J. RILEY	10 FEET	12.26.2012
REVIEWED	COORDINATED WITH	APPROVED	SCALE	REVISED
J. FOUSE	R. SMITH	J. ADAMS	1" = 200'-0"	

NORRIS RESERVOIR
LOYSTON POINT CAMPGROUND EXPANSION

CAD ORIGINAL: 123-111r5.dwg
DO NOT CHANGE MANUALLY

SHEET 1 OF 1

FILE NO. 123-111 R5

AUTOCAD R2008 PLOT @ 1:1