EXH C

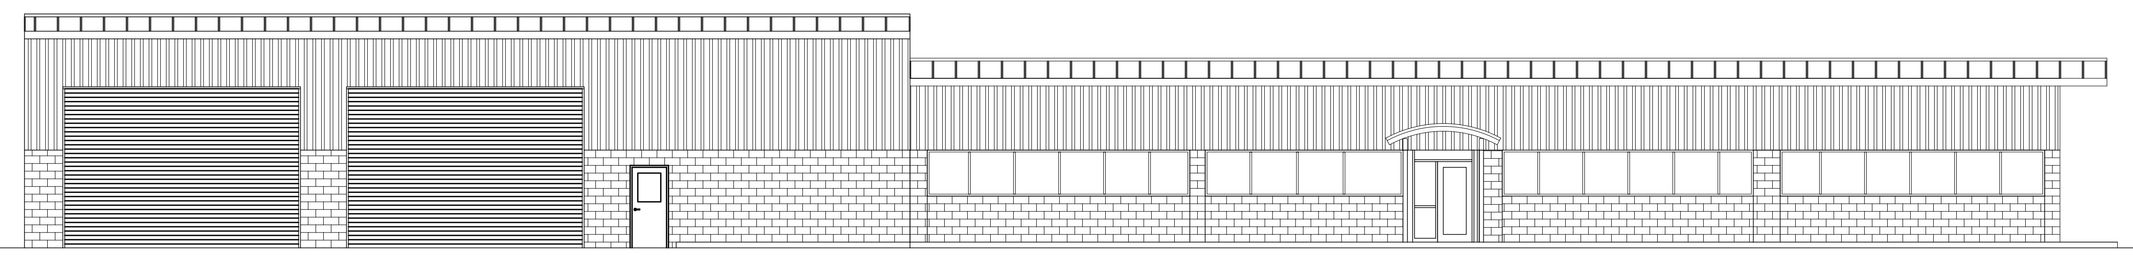

1 EXH C BUILDING ELEVATION
1/8"=1'-0"

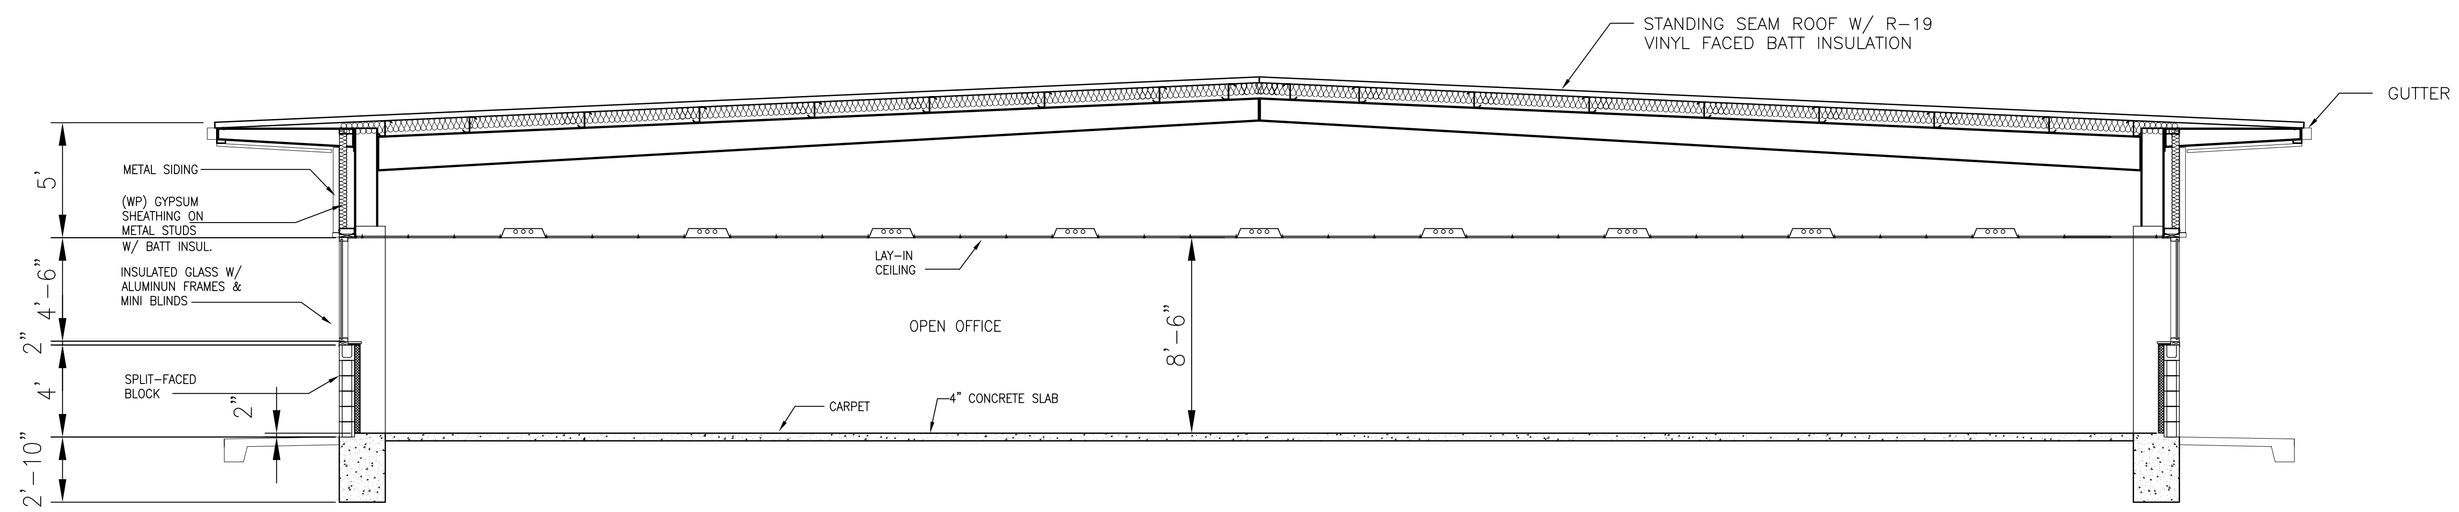

2 EXH C BUILDING SECTION @ OFFICE AREA
1/4"=1'-0"

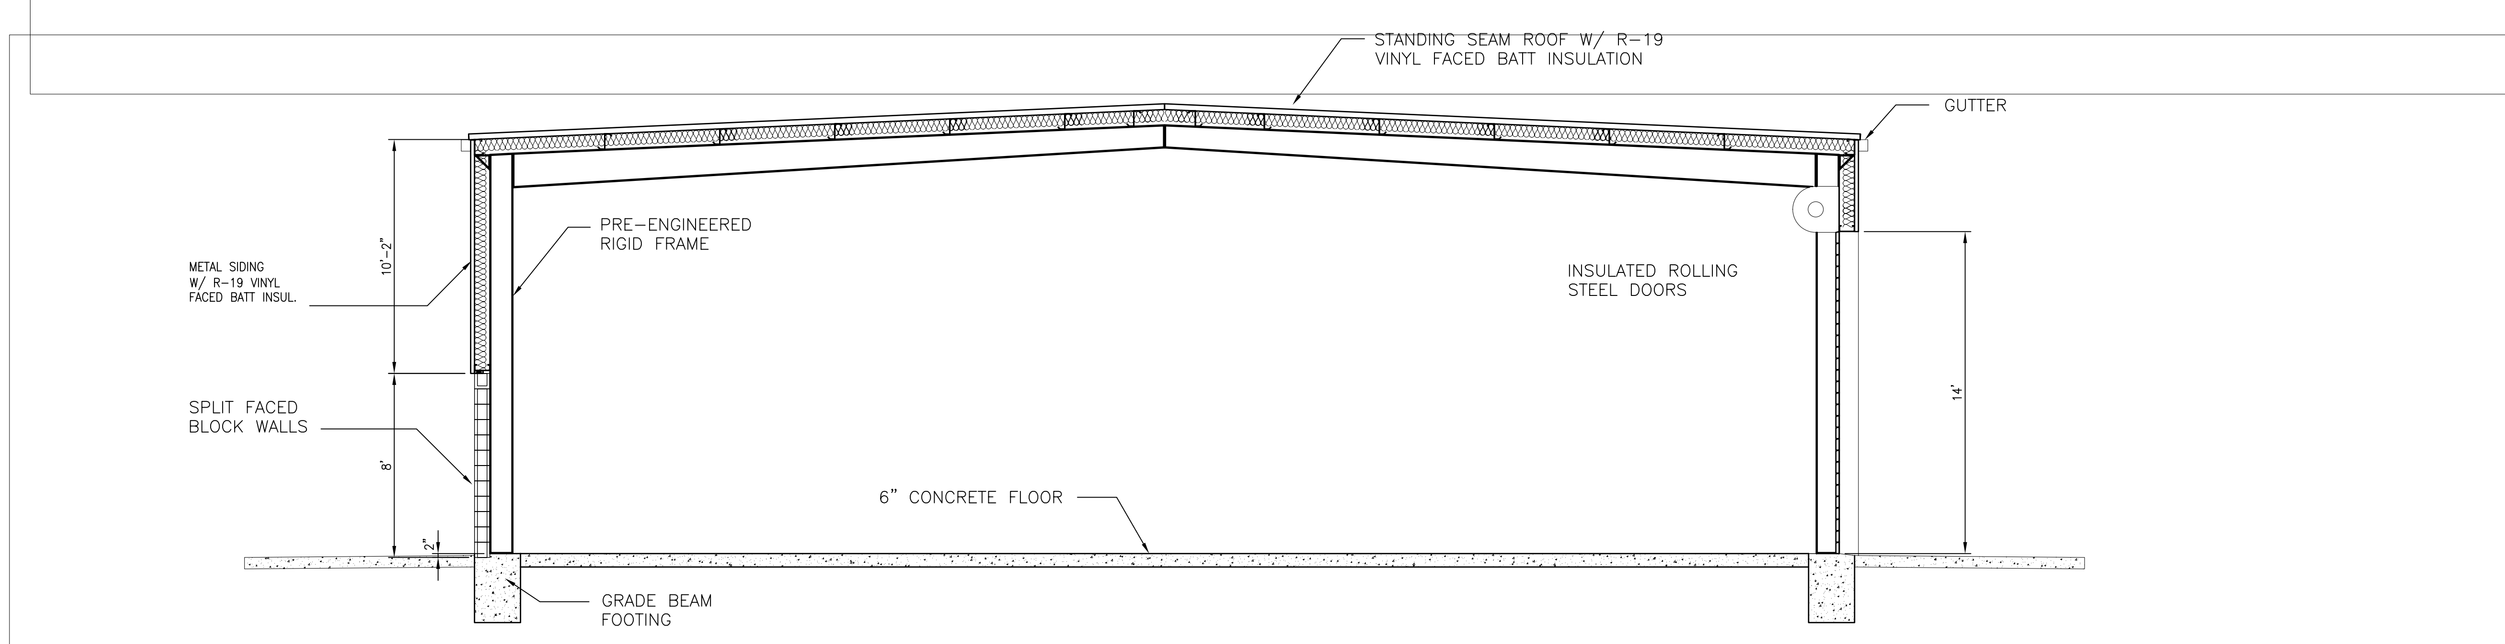

2 EXH C BUILDING SECTION @ VEHICLE AREA
1/4"=1'-0"

SCALE: EXCEPT AS NOTED

YARD
CREW QUARTERS

DRAWING TITLE:
ARCHITECTURAL
ELEVATIONS & BUILDING SECTIONS
EXHIBIT "C"

MADISON AL, 500 KV SUBSTATION
TENNESSEE VALLEY AUTHORITY

		J W THOMPSON	J W THOMPSON		
RO ISSUE DATE		RO DESIGNER	RO DRAFTER	RO CHECKER	RO SUPERVISOR	RO ISSUED BY

PLANT NO: DSCPLINE: A DRAWING NUMBER: EXH C R 0

CAD DRAWING
DO NOT ALTER MANUALLY

R1.0 - AUTOCAD CONVERSION

FACILITY BORDER REV 1 9-05-2003