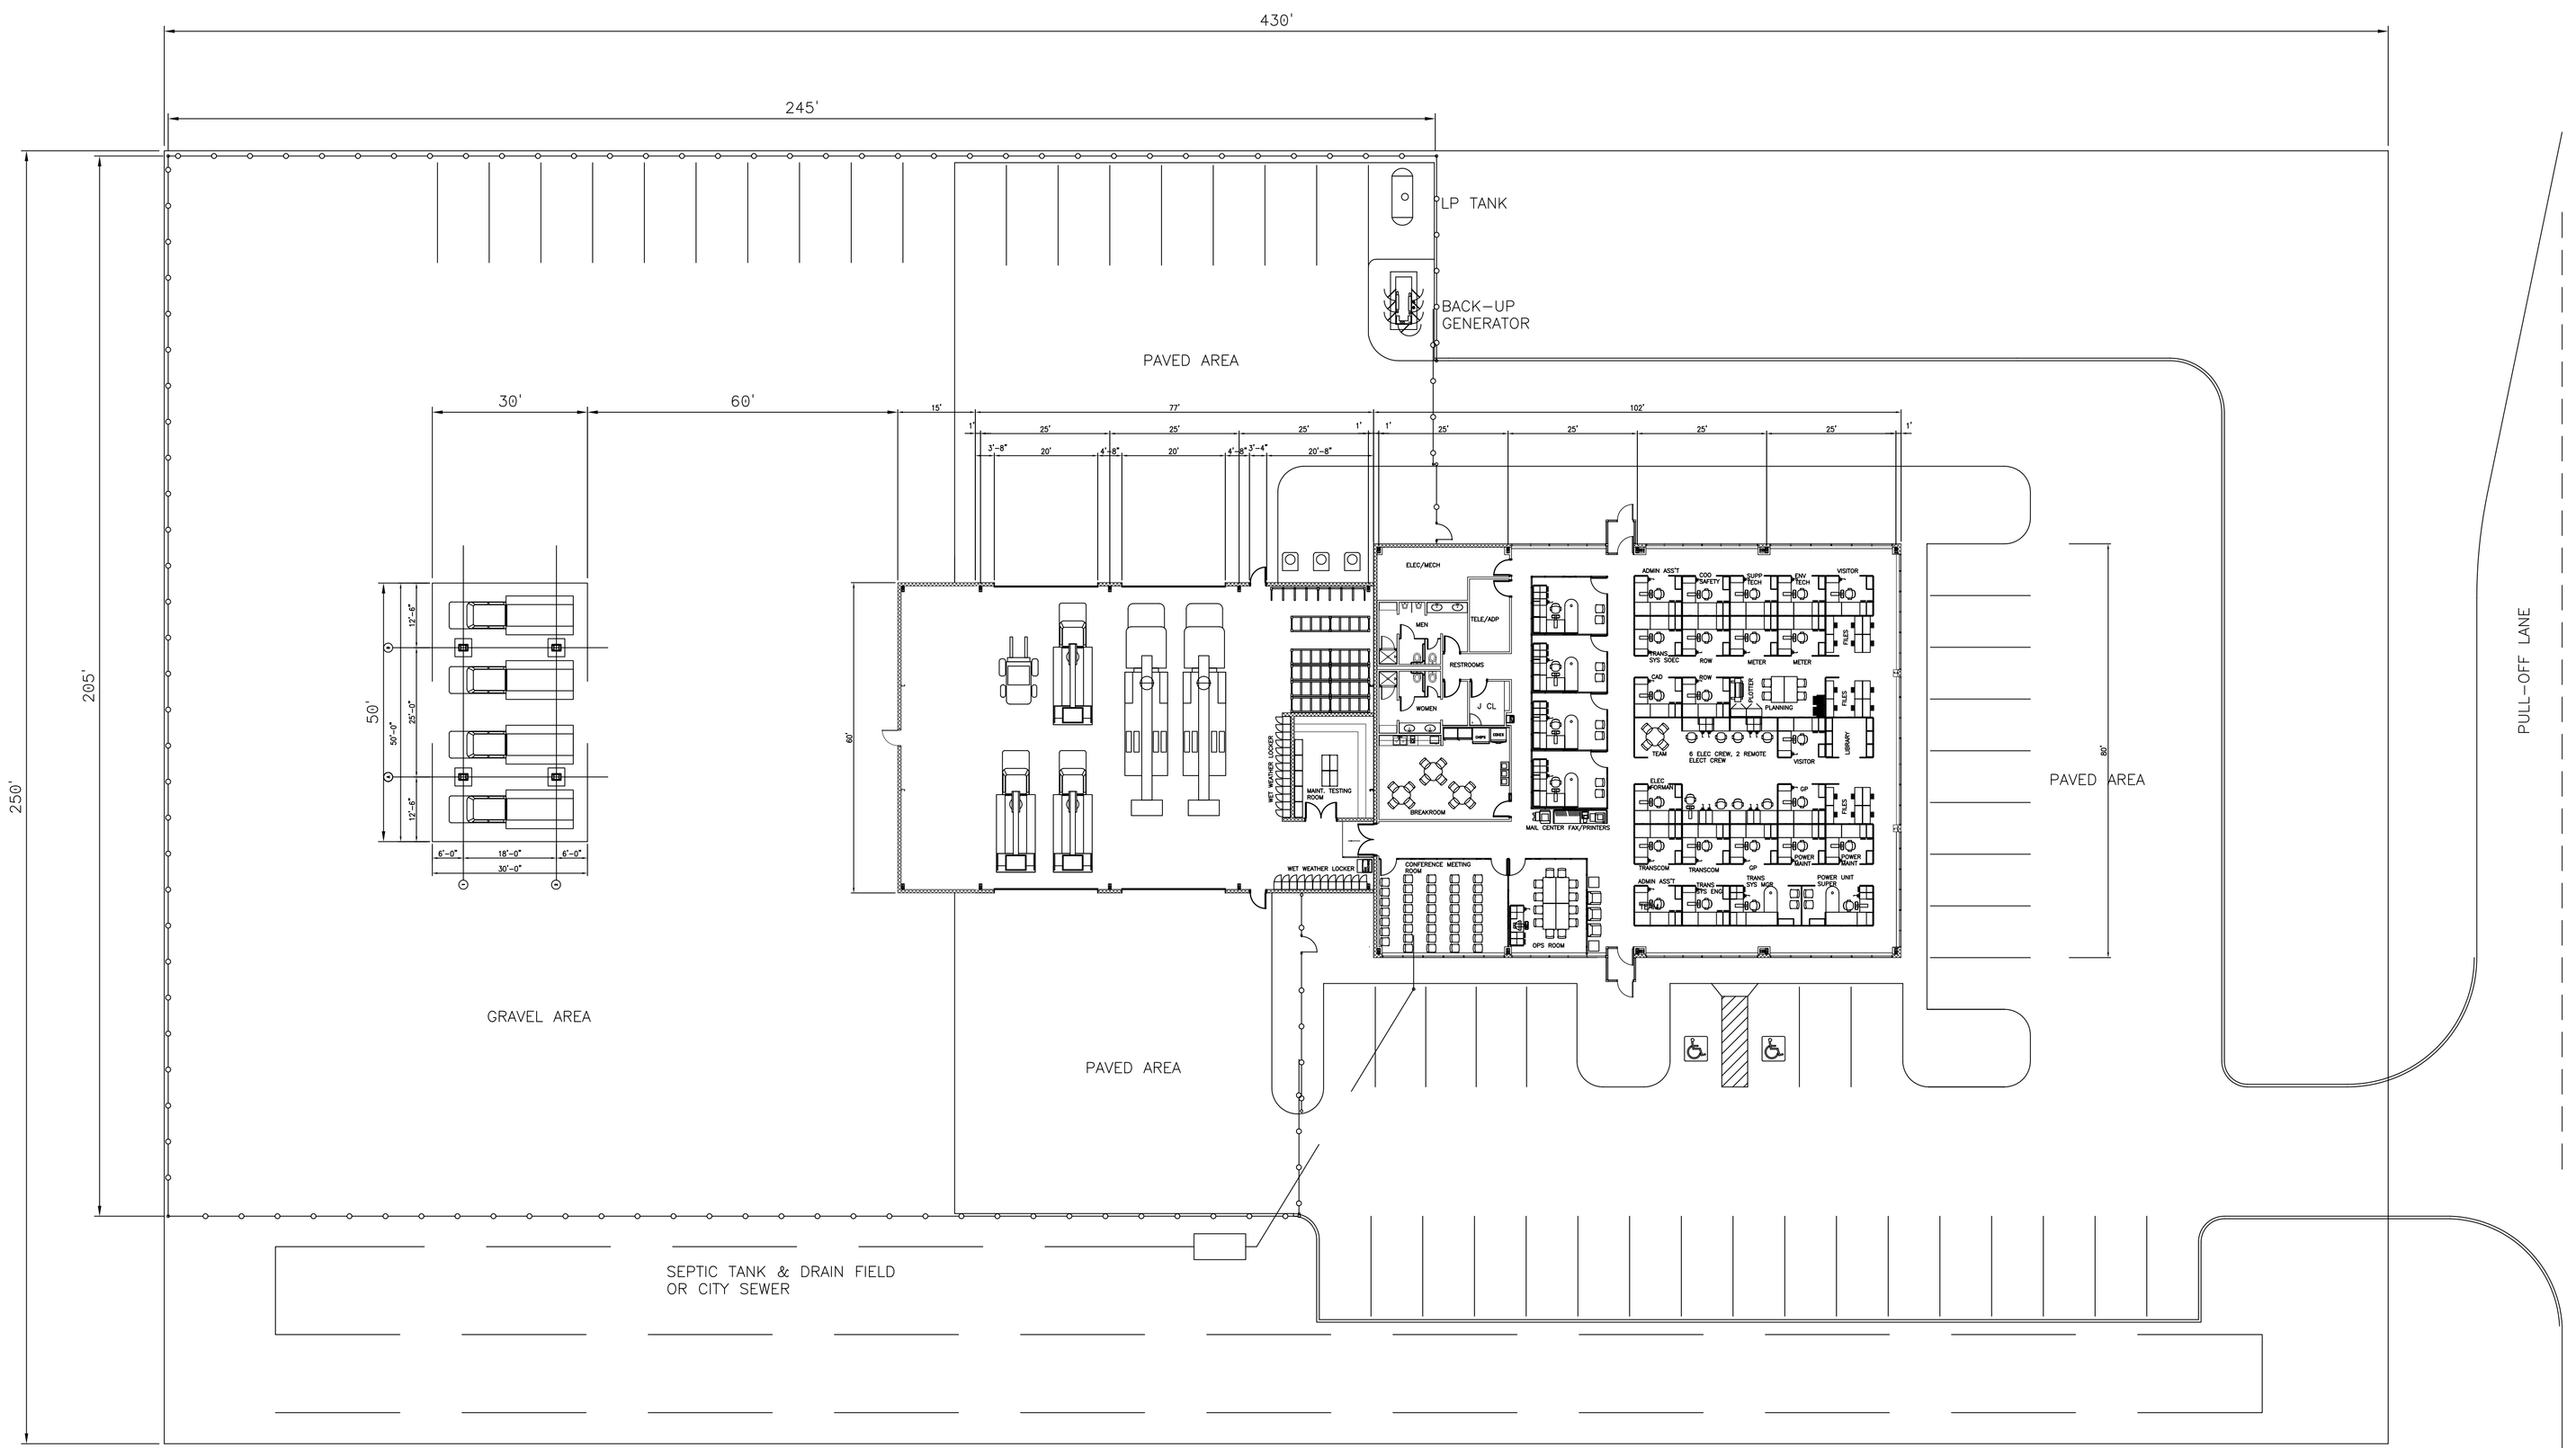

SCALE:					EXCEPT AS NOTED
YARD CREW QUARTERS					
DRAWING TITLE: ARCHITECTURAL SITE PLAN, FLOOR PLAN EXHIBIT "B"					
HUNTSVILLE, AL TENNESSEE VALLEY AUTHORITY					
		J W THOMPSON	J W THOMPSON		
R0 ISSUE DATE		R0 DESIGNER	R0 DRAWTER	R0 CHECKER	R0 SUPERVISOR	R0 ISSUED BY
PLANT NO:	DSCPLINE: A	DRAWING NUMBER: C101			R 0

CAD DRAWING
DO NOT ALTER MANUALLY

R1.0 - AUTOCAD CONVERSION

FACILITY BORDER REV 2 9-05-2003