EXH C

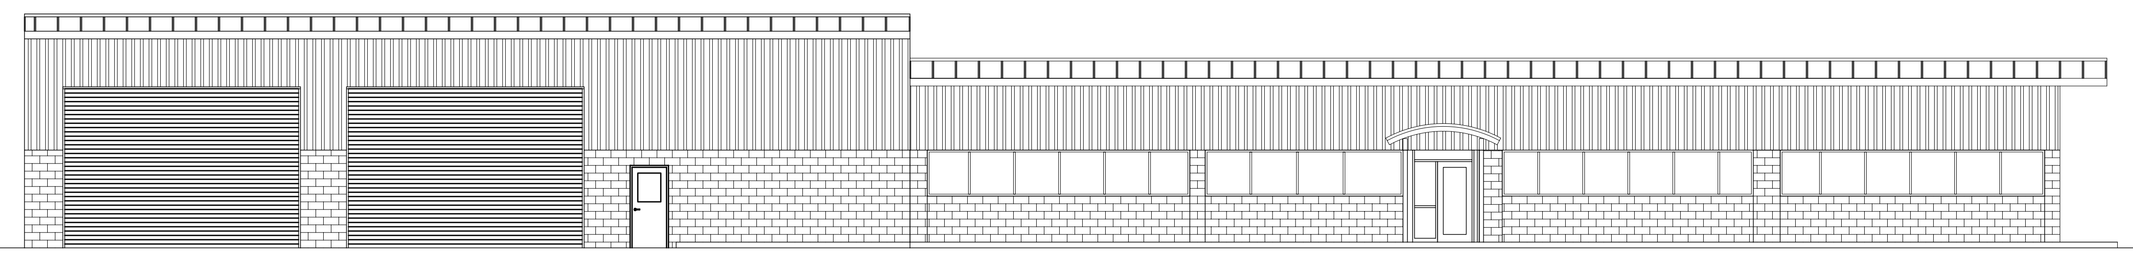

1 EXH C BUILDING ELEVATION
1/8"=1'-0"

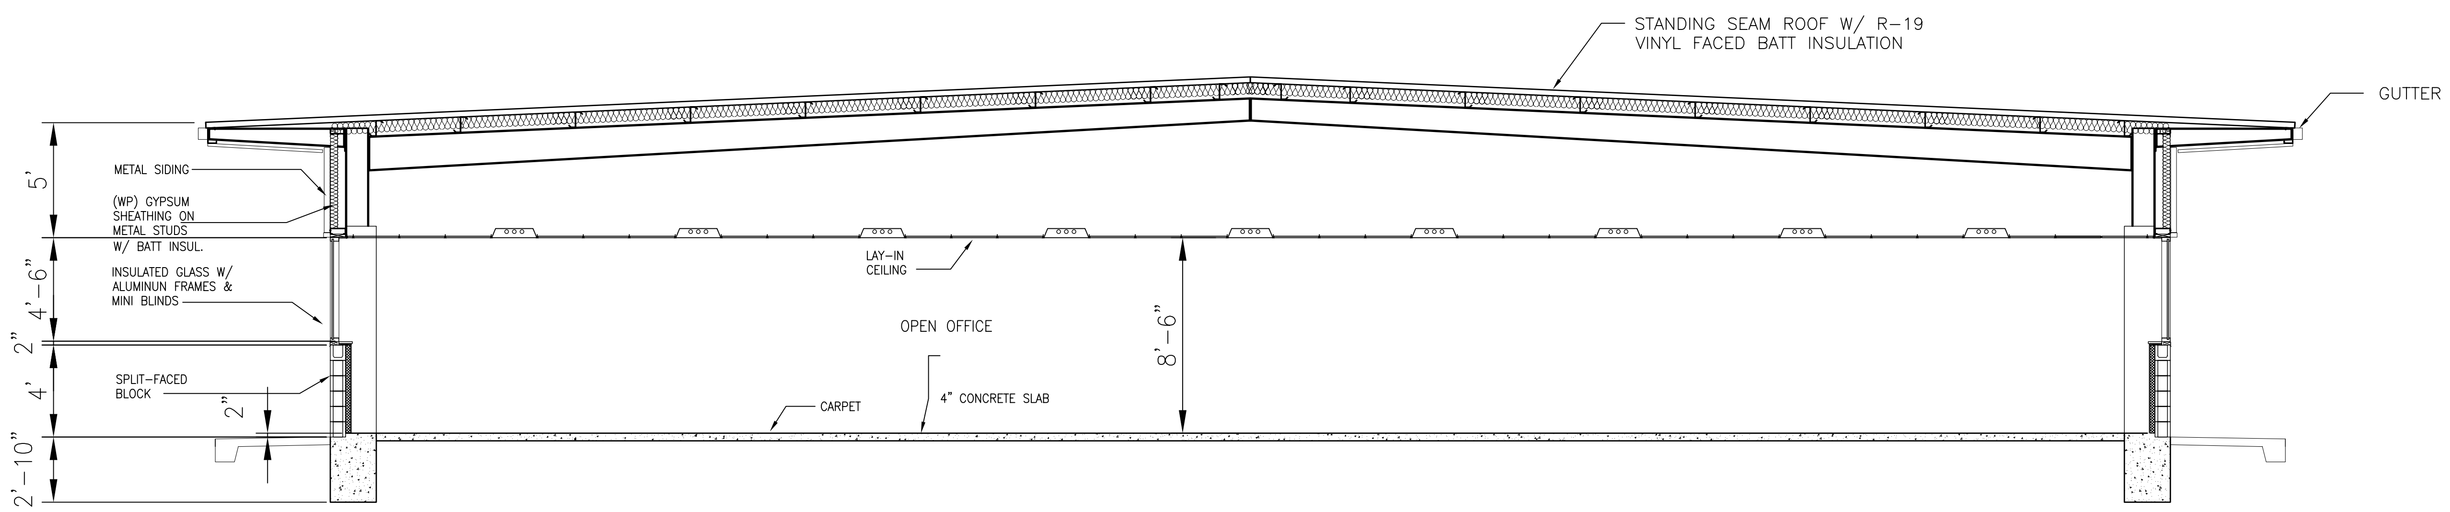


2 EXH C BUILDING SECTION @ OFFICE AREA
1/4"=1'-0"

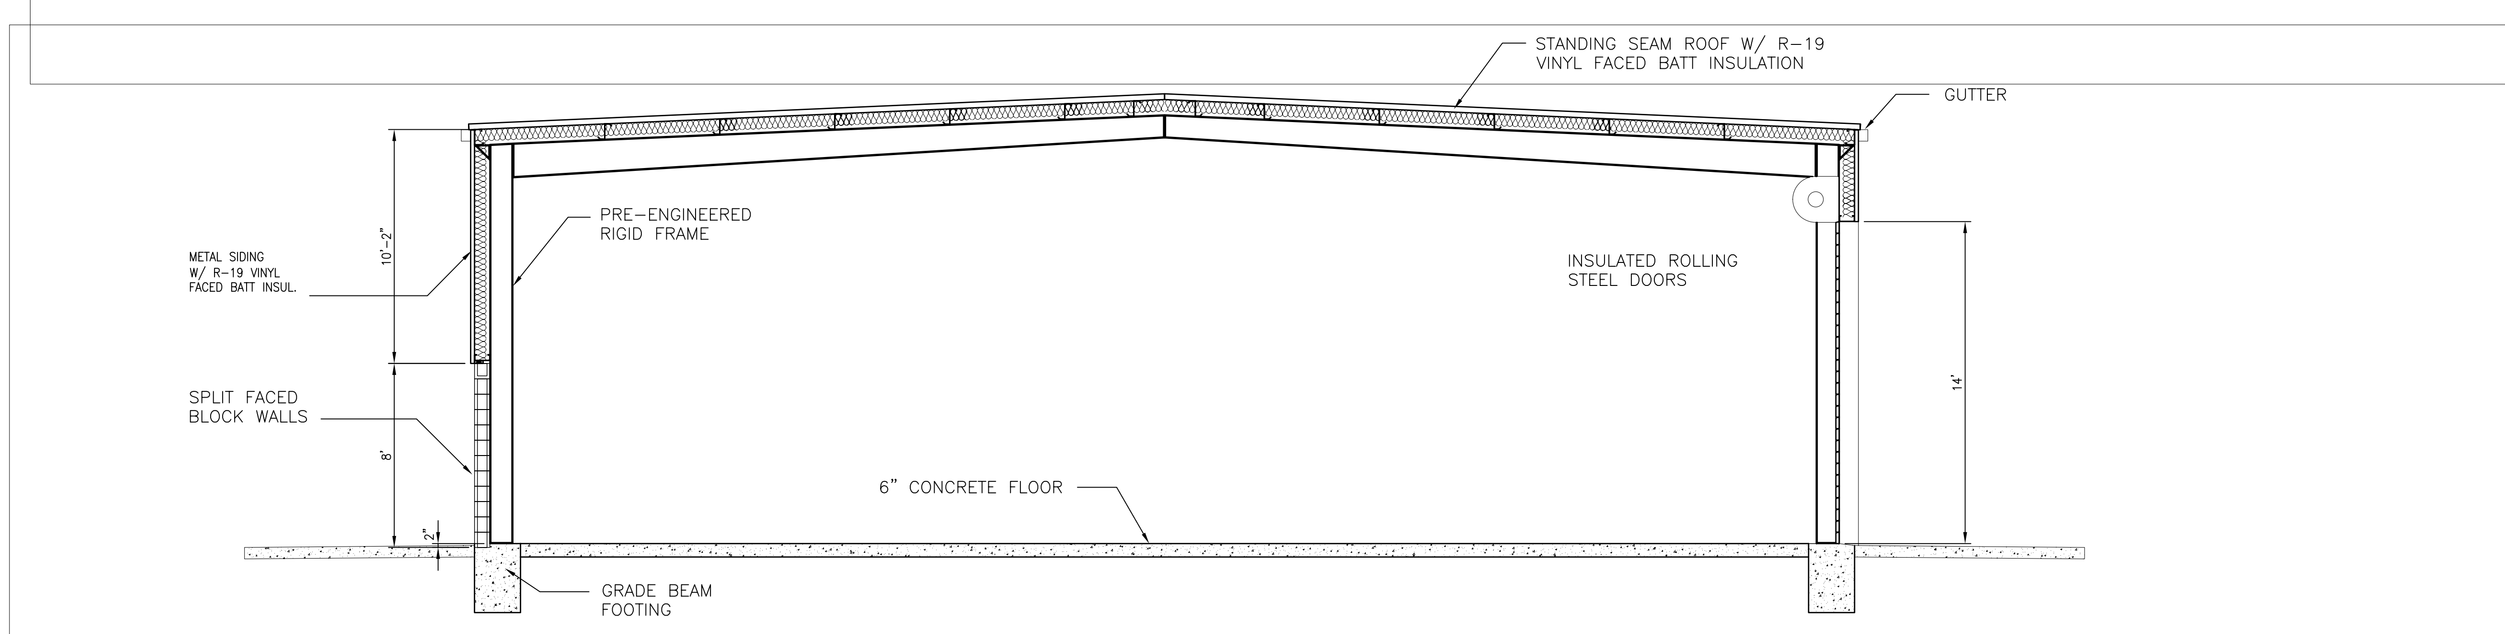


2 EXH C BUILDING SECTION @ VEHICLE AREA
1/4"=1'-0"

| | |
|---|---|
| SCALE: | EXCEPT AS NOTED |
| YARD CREW QUARTERS | |
| DRAWING TITLE: ARCHITECTURAL ELEVATIONS & BUILDING SECTIONS EXHIBIT "C" | |
| HUNTSVILLE, AL<br>TENNESSEE VALLEY AUTHORITY | |

| | | | | | |
|---|---|---|---|---|---|
| | | J W THOMPSON | J W THOMPSON | | |
| RO ISSUE DATE | | RO DESIGNER | RO DRAFTER | RO CHECKER | RO SUPERVISOR | RO ISSUED BY |

| | | | |
|---|---|---|---|
| PLANT NO: | DSCPLINE: A | DRAWING NUMBER: EXH C | R 0 |

CAD DRAWING
DO NOT ALTER MANUALLY

R1.0 = AUTOCAD CONVERSION

FACILITY BORDER REV 1 9-05-2003