SW-8135

# STATE OF GEORGIA
## WHITFIELD COUNTY
## 12th Distirct
## 3rd Section

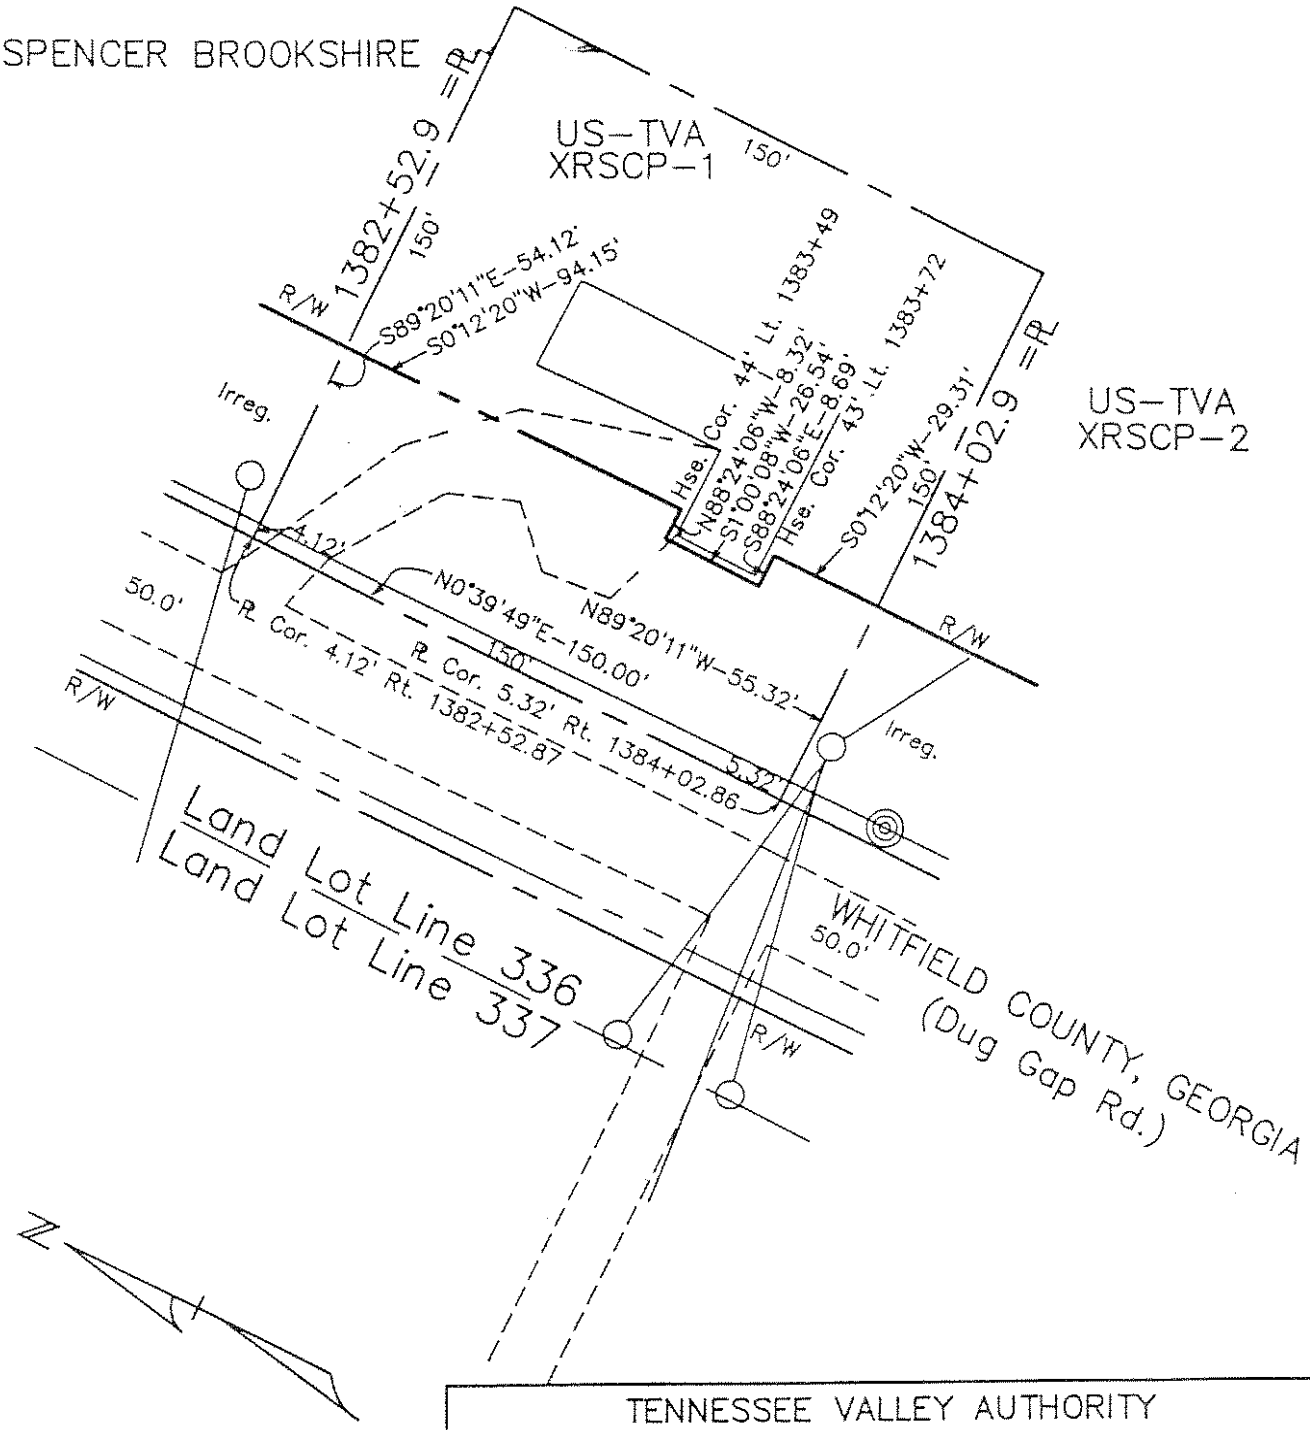


TENNESSEE VALLEY AUTHORITY

ROCK SPRING – CENTER POINT
TRANSMISSION LINE
XRSCP-1

| REV | DATE | WORK ORDER | DSGN | DRWN | CHKD | SUPV | SUBM | APPD |
|---|---|---|---|---|---|---|---|---|
| | | | | | | | | |

| | | | | | | |
|---|---|---|---|---|---|---|
| DSGN GDB | SUPV MDW | W.O. 44809 | DATE 8/1/02 | SUBMITTED L. A. LACY | APPROVED K. D. XOINIS | SHEET 1 OF 5 SHEETS |
| DRWN GDB | | PROJ. ENGR. | SCALE 1:50 | CLASS.CODE | | SW-8135 R0 |
| CHKD MAC | | | | | | |

SW-8135

# STATE OF GEORGIA
## WHITFIELD COUNTY
## 12th Distirct
## 3rd Section

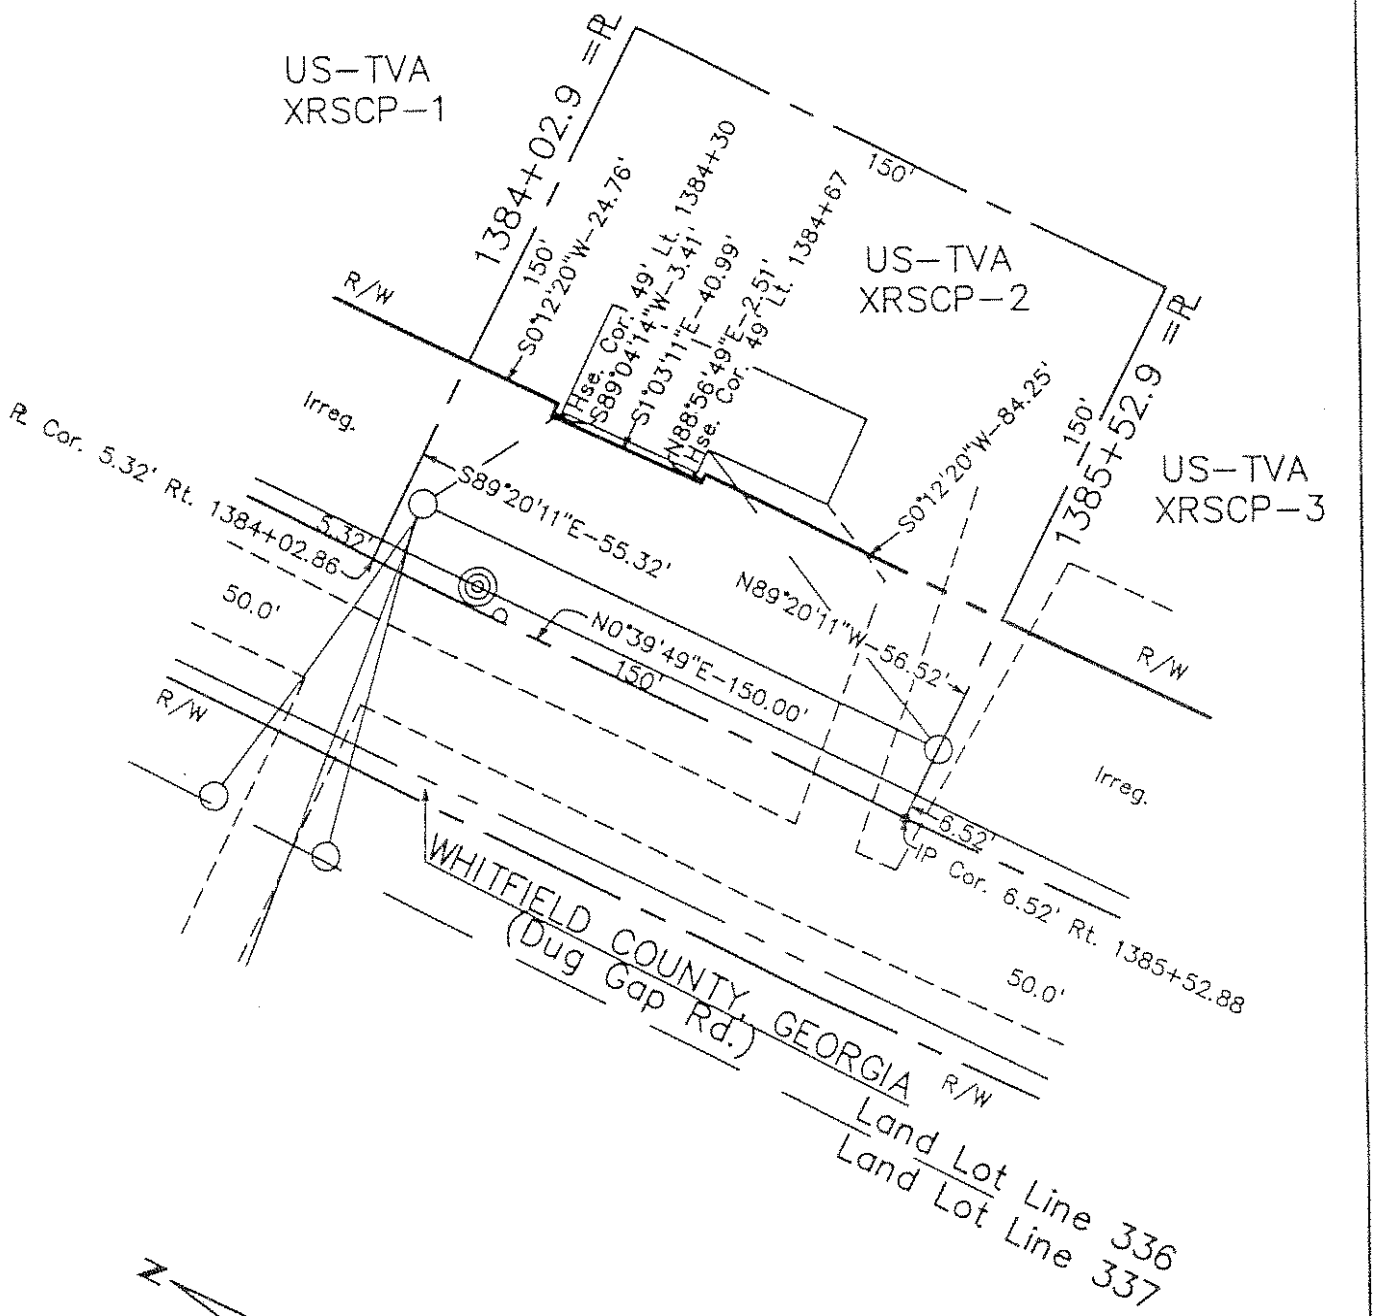


TENNESSEE VALLEY AUTHORITY

ROCK SPRING – CENTER POINT
TRANSMISSION LINE
XRSCP-2

| REV | DATE | WORK ORDER | DSGN | DRWN | CHKD | SUPV | SUBM | APPD |
|---|---|---|---|---|---|---|---|---|
| | | | | | | | | |

| | | | | | | |
|---|---|---|---|---|---|---|
| DSGN GDB | SUPV MDW | W.O. 44809 | DATE 8/1/02 | SUBMITTED L. A. LACY | APPROVED K. D. XOINIS | SHEET 2 OF 5 SHEETS |
| DRWN GDB | | PROJ. ENGR. | SCALE 1:50 | CLASS.CODE | | SW-8135 R0 |
| CHKD MAC | | | | | | |

SW-8135

# STATE OF GEORGIA
## WHITFIELD COUNTY
## 12th Distirct
## 3rd Section

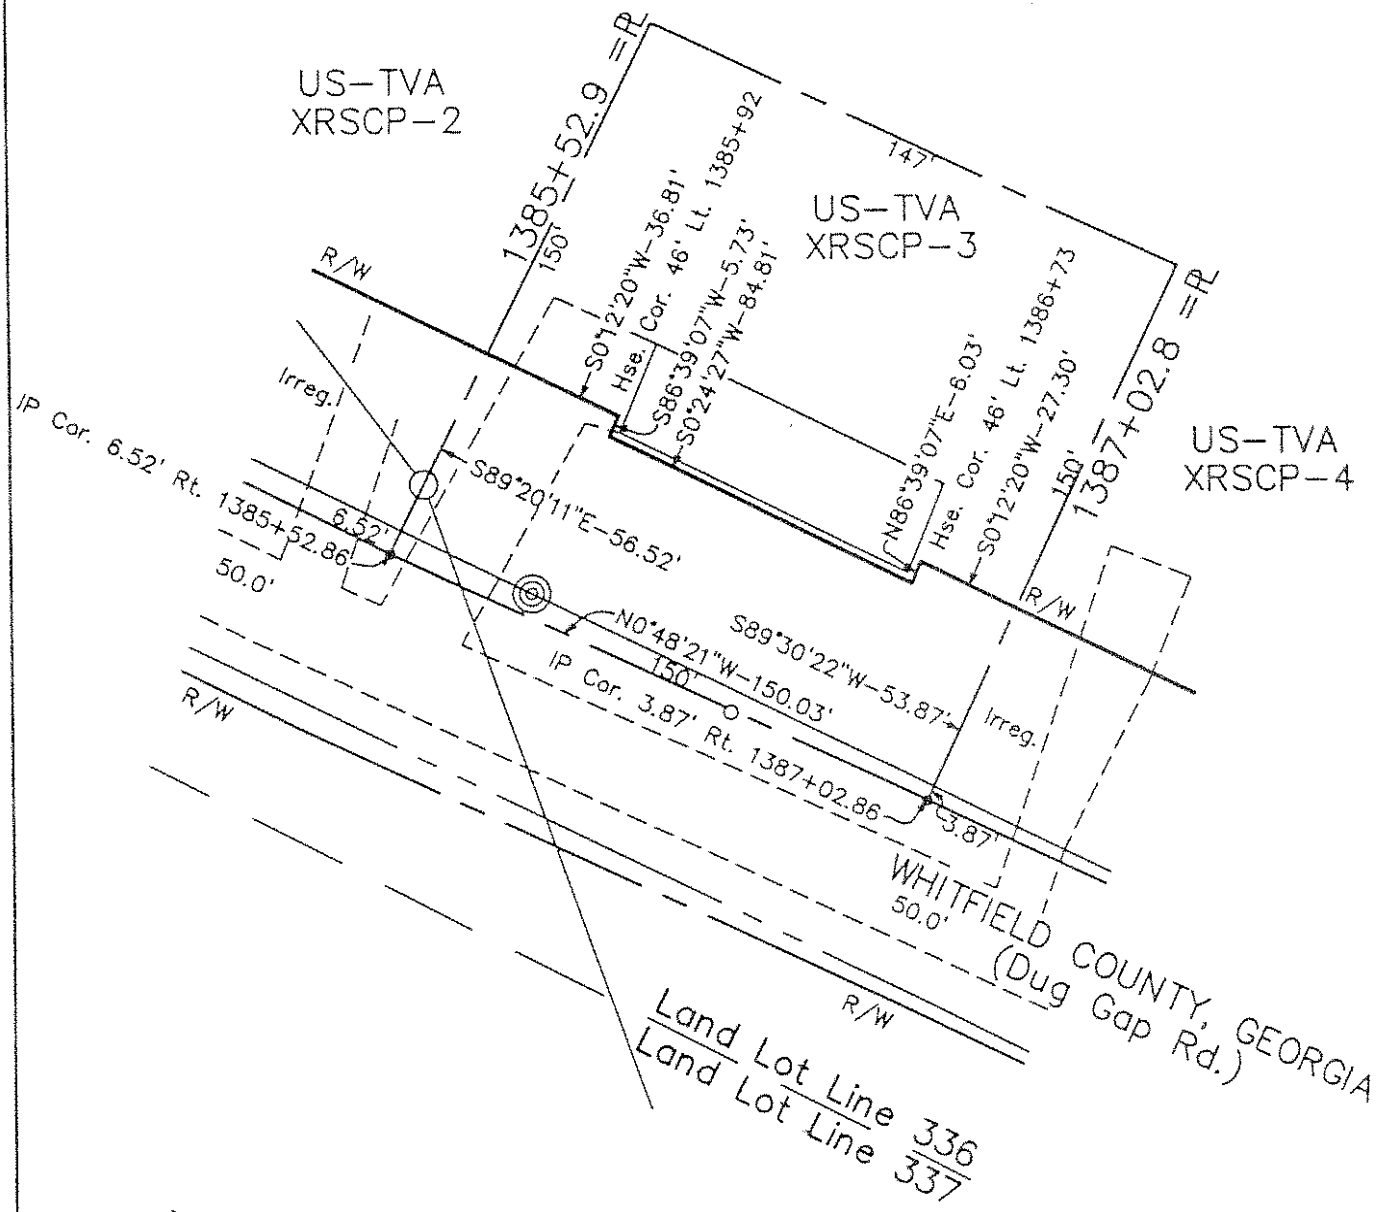


TENNESSEE VALLEY AUTHORITY

ROCK SPRING – CENTER POINT
TRANSMISSION LINE
XRSCP-3

| REV | DATE | WORK ORDER | DSGN | DRWN | CHKD | SUPV | SUBM | APPD |
|---|---|---|---|---|---|---|---|---|
| | | | | | | | | |

| | | | | | | |
|---|---|---|---|---|---|---|
| DSGN GDB | SUPV MDW | W.O. 44809 | DATE 8/1/02 | SUBMITTED L. A. LACY | APPROVED K. D. XOINIS | SHEET 3 OF 5 SHEETS |
| DRWN GDB | | PROJ. ENGR. | SCALE 1:50 | CLASS.CODE | | SW-8135 R0 |
| CHKD MAC | | | | | | |

SW-8135

# STATE OF GEORGIA
## WHITFIELD COUNTY
## 12th Distirct
## 3rd Section

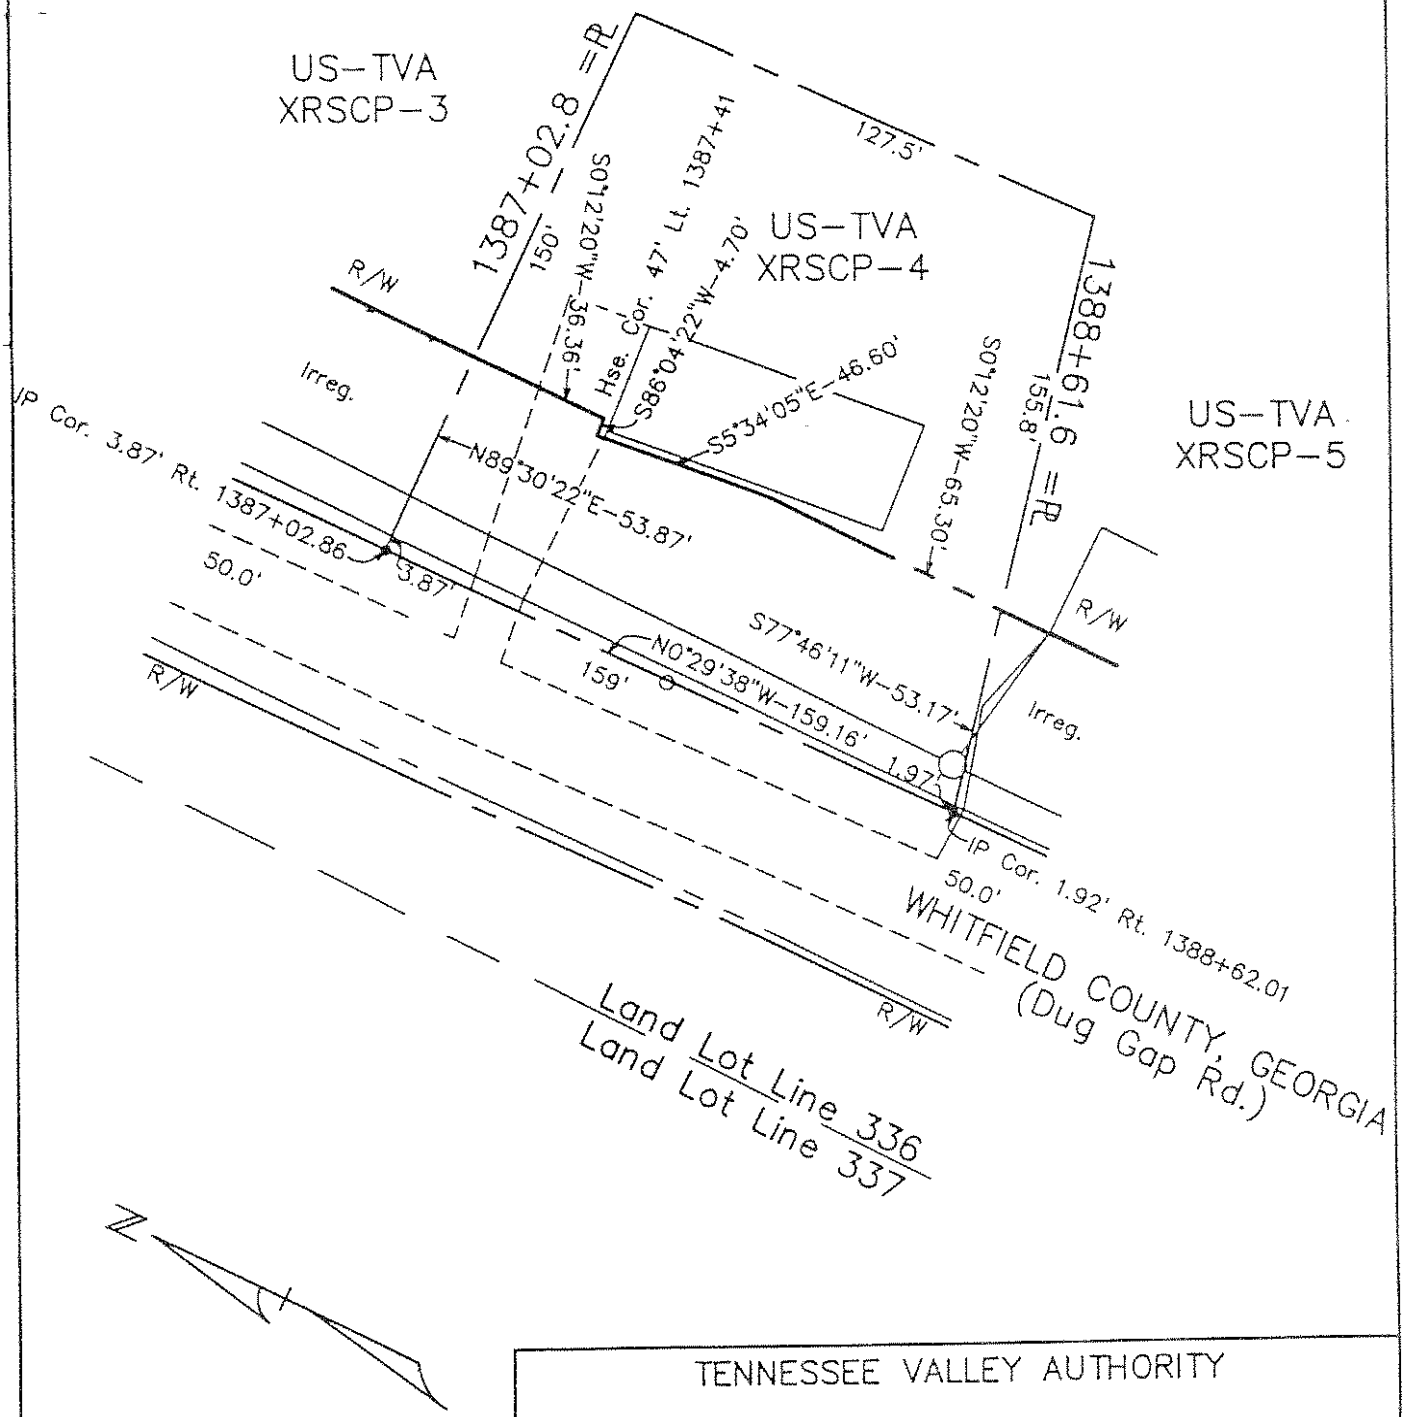


TENNESSEE VALLEY AUTHORITY

ROCK SPRING - CENTER POINT
TRANSMISSION LINE
XRSCP-4

| REV | DATE | WORK ORDER | DSGN | DRWN | CHKD | SUPV | SUBM | APPD |
|---|---|---|---|---|---|---|---|---|
| | | | | | | | | |

| | | | | | | |
|---|---|---|---|---|---|---|
| DSGN GDB | SUPV MDW | W.O. 44809 | DATE 8/1/02 | SUBMITTED L. A. LACY | APPROVED K. D. XOINIS | SHEET 4 OF 5 SHEETS |
| DRWN GDB | | PROJ. ENGR. | SCALE 1:50 | CLASS.CODE | | SW-8135 R0 |
| CHKD MAC | | | | | | |

SW-8135

# STATE OF GEORGIA
## WHITFIELD COUNTY
## 12th Distirct
## 3rd Section

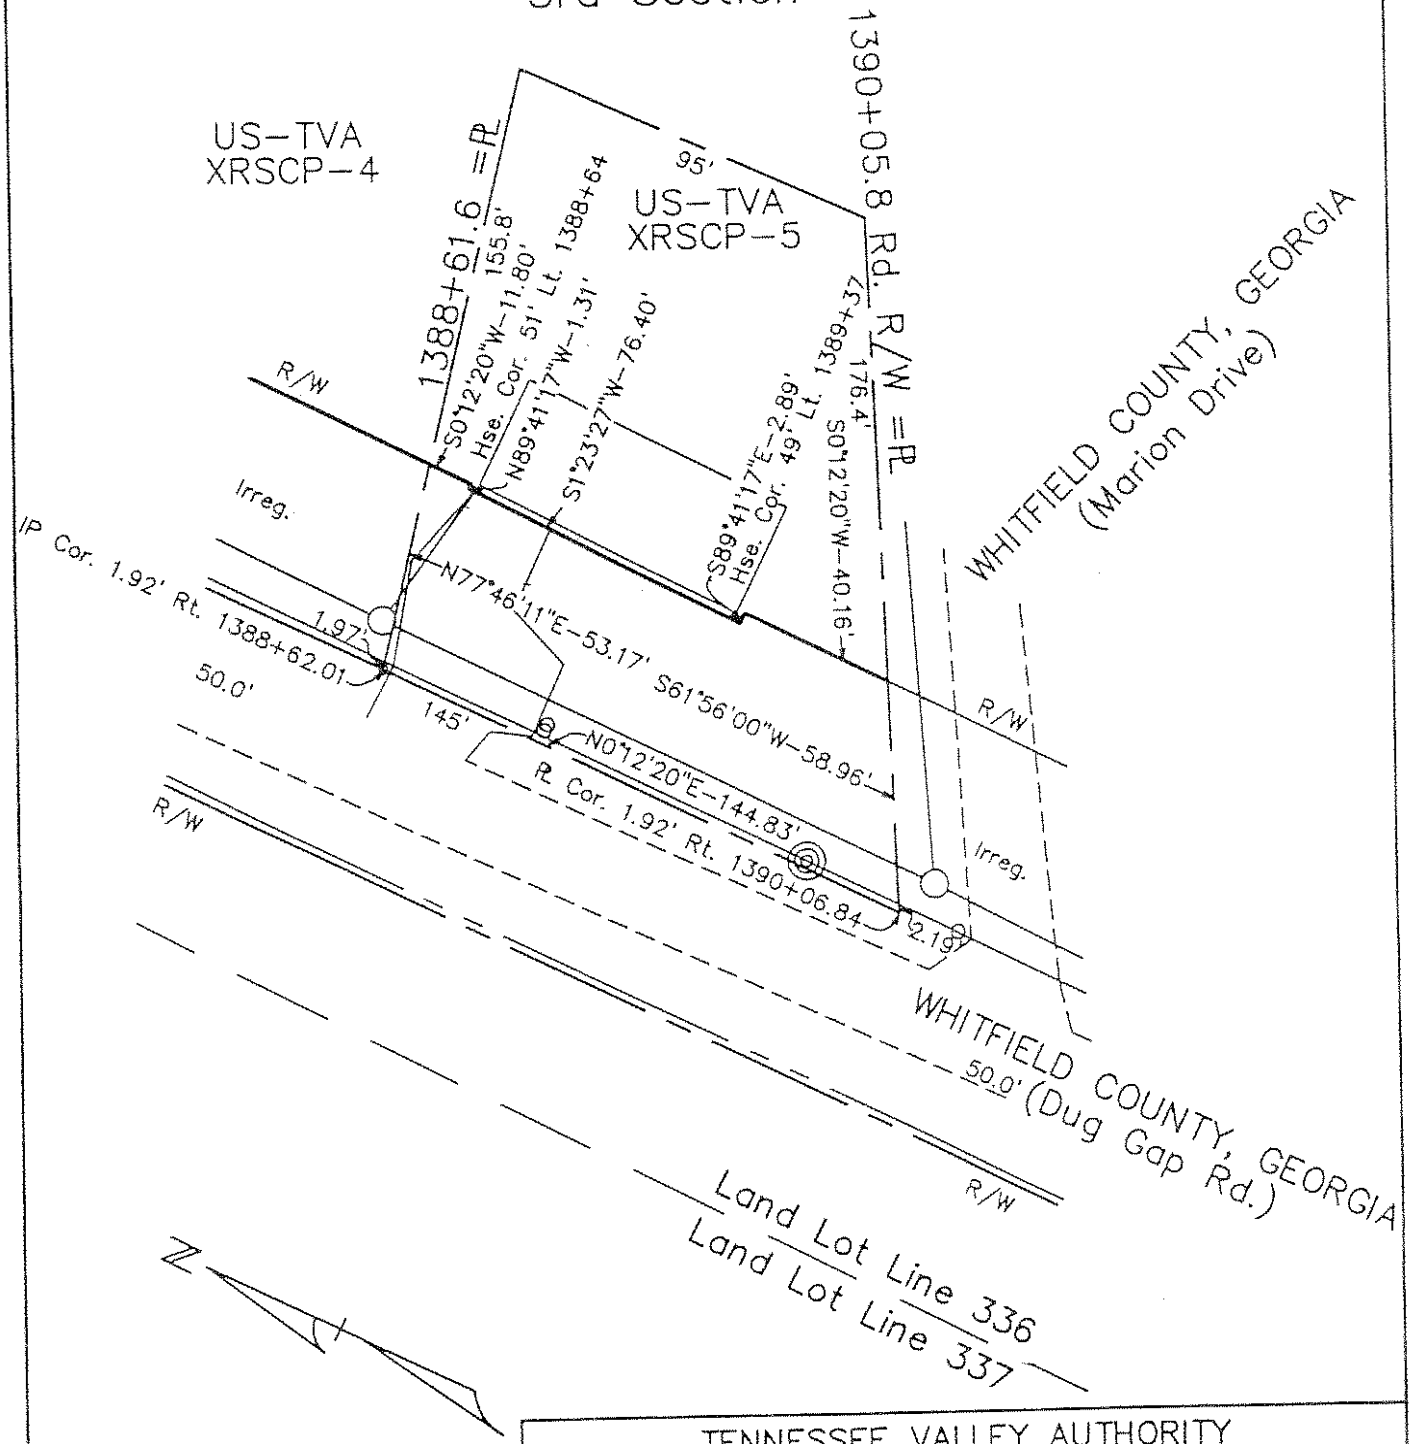


TENNESSEE VALLEY AUTHORITY

ROCK SPRING – CENTER POINT
TRANSMISSION LINE
XRSCP-5

| REV | DATE | WORK ORDER | DSGN | DRWN | CHKD | SUPV | SUBM | APPD |
|---|---|---|---|---|---|---|---|---|
| | | | | | | | | |

| | | | | | | |
|---|---|---|---|---|---|---|
| DSGN GDB | SUPV MDW | W.O. 44809 | DATE 8/1/02 | SUBMITTED L. A. LACY | APPROVED K. D. XOINIS | SHEET 5 OF 5 SHEETS |
| DRWN GDB | | PROJ. ENGR. | SCALE 1:50 | CLASS.CODE | | SW-8135 R0 |
| CHKD MAC | | | | | | |