51840\FIG2-5.DWG PLOT DATE: 10\01\2002

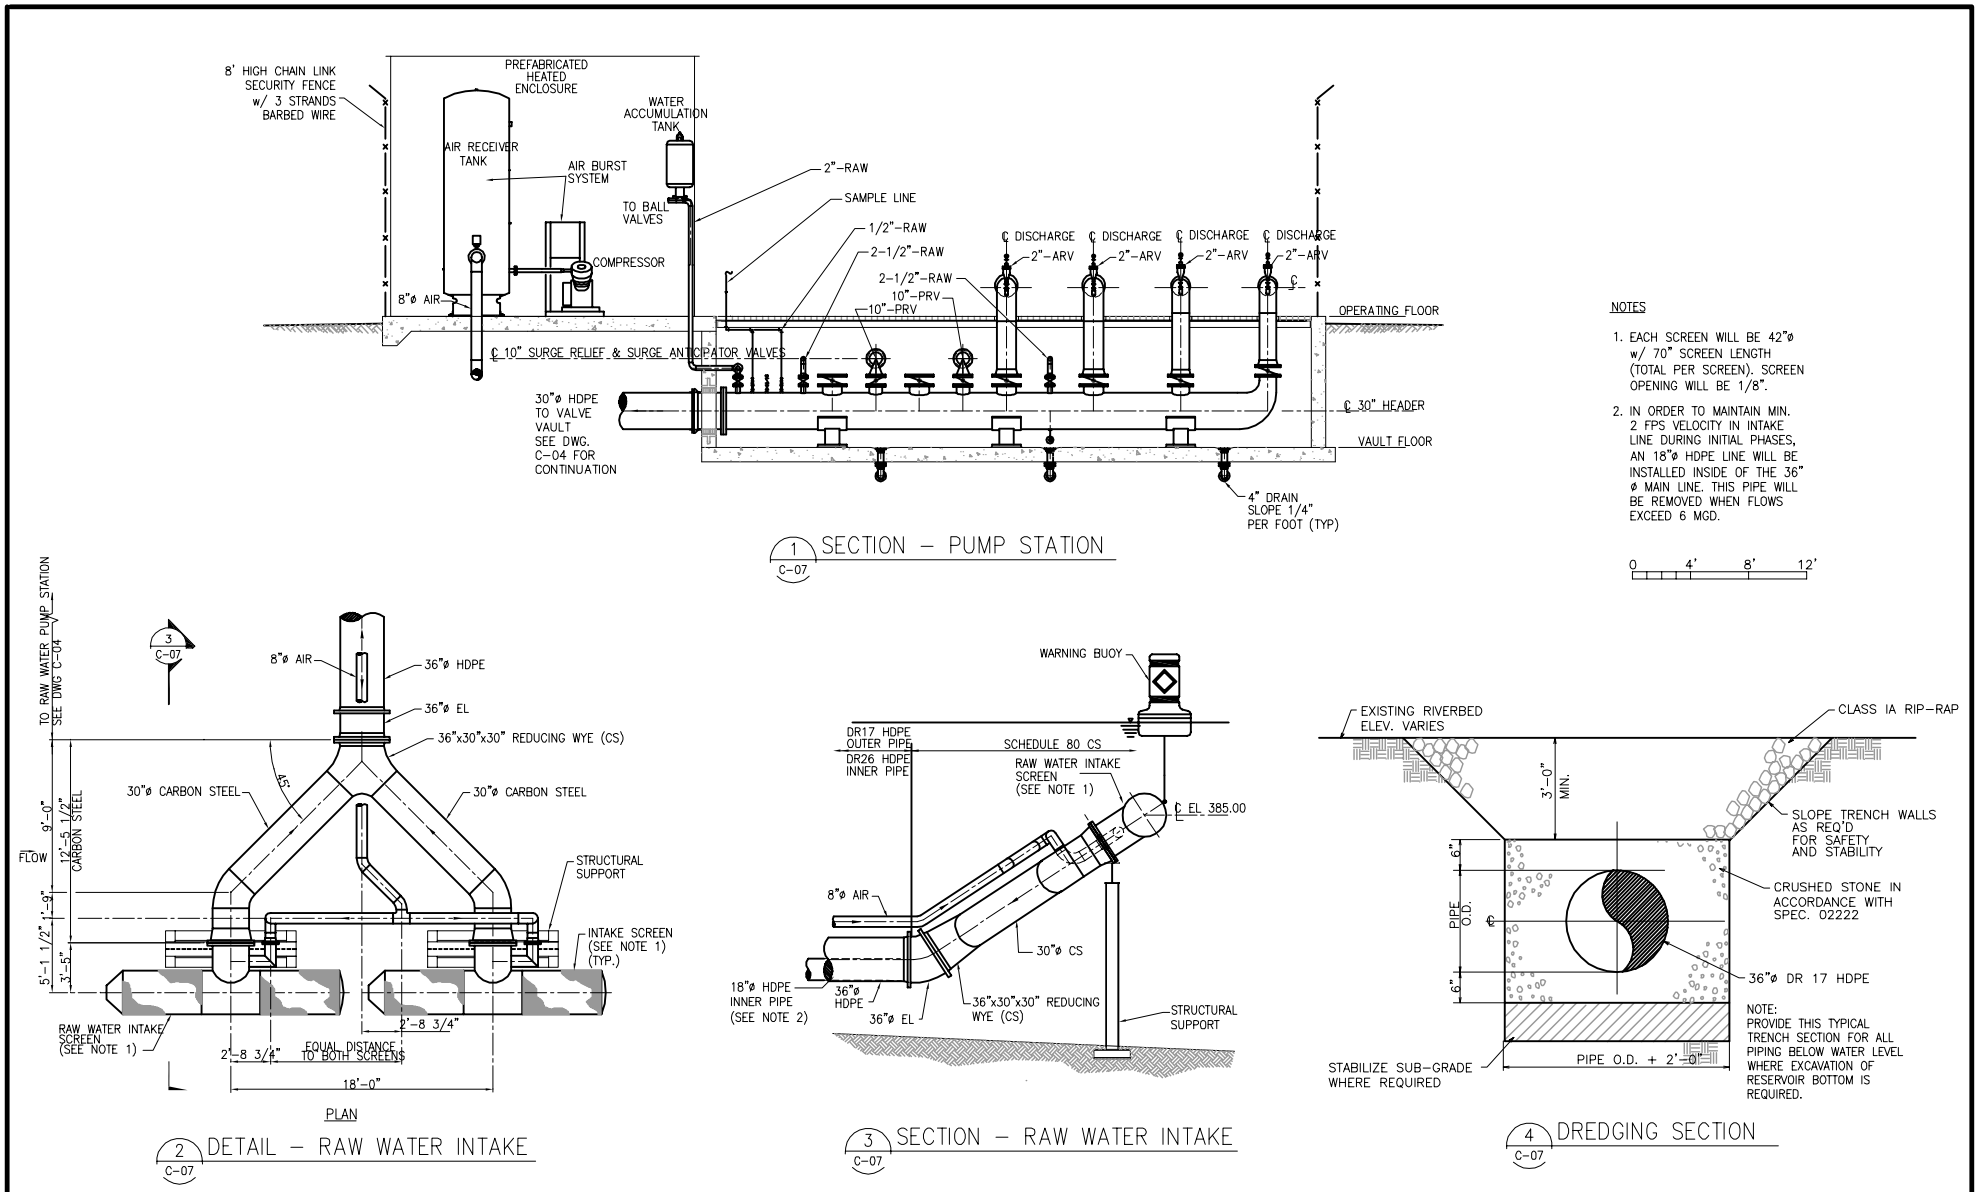

EARTH TECH

Figure 2-5

Raw Water Intake
Pump Building Sections & Details
Southeast Tissue Company LLC
Proposed Barton, Alabama Facility
Earth Tech Project No. 51840 September 2002