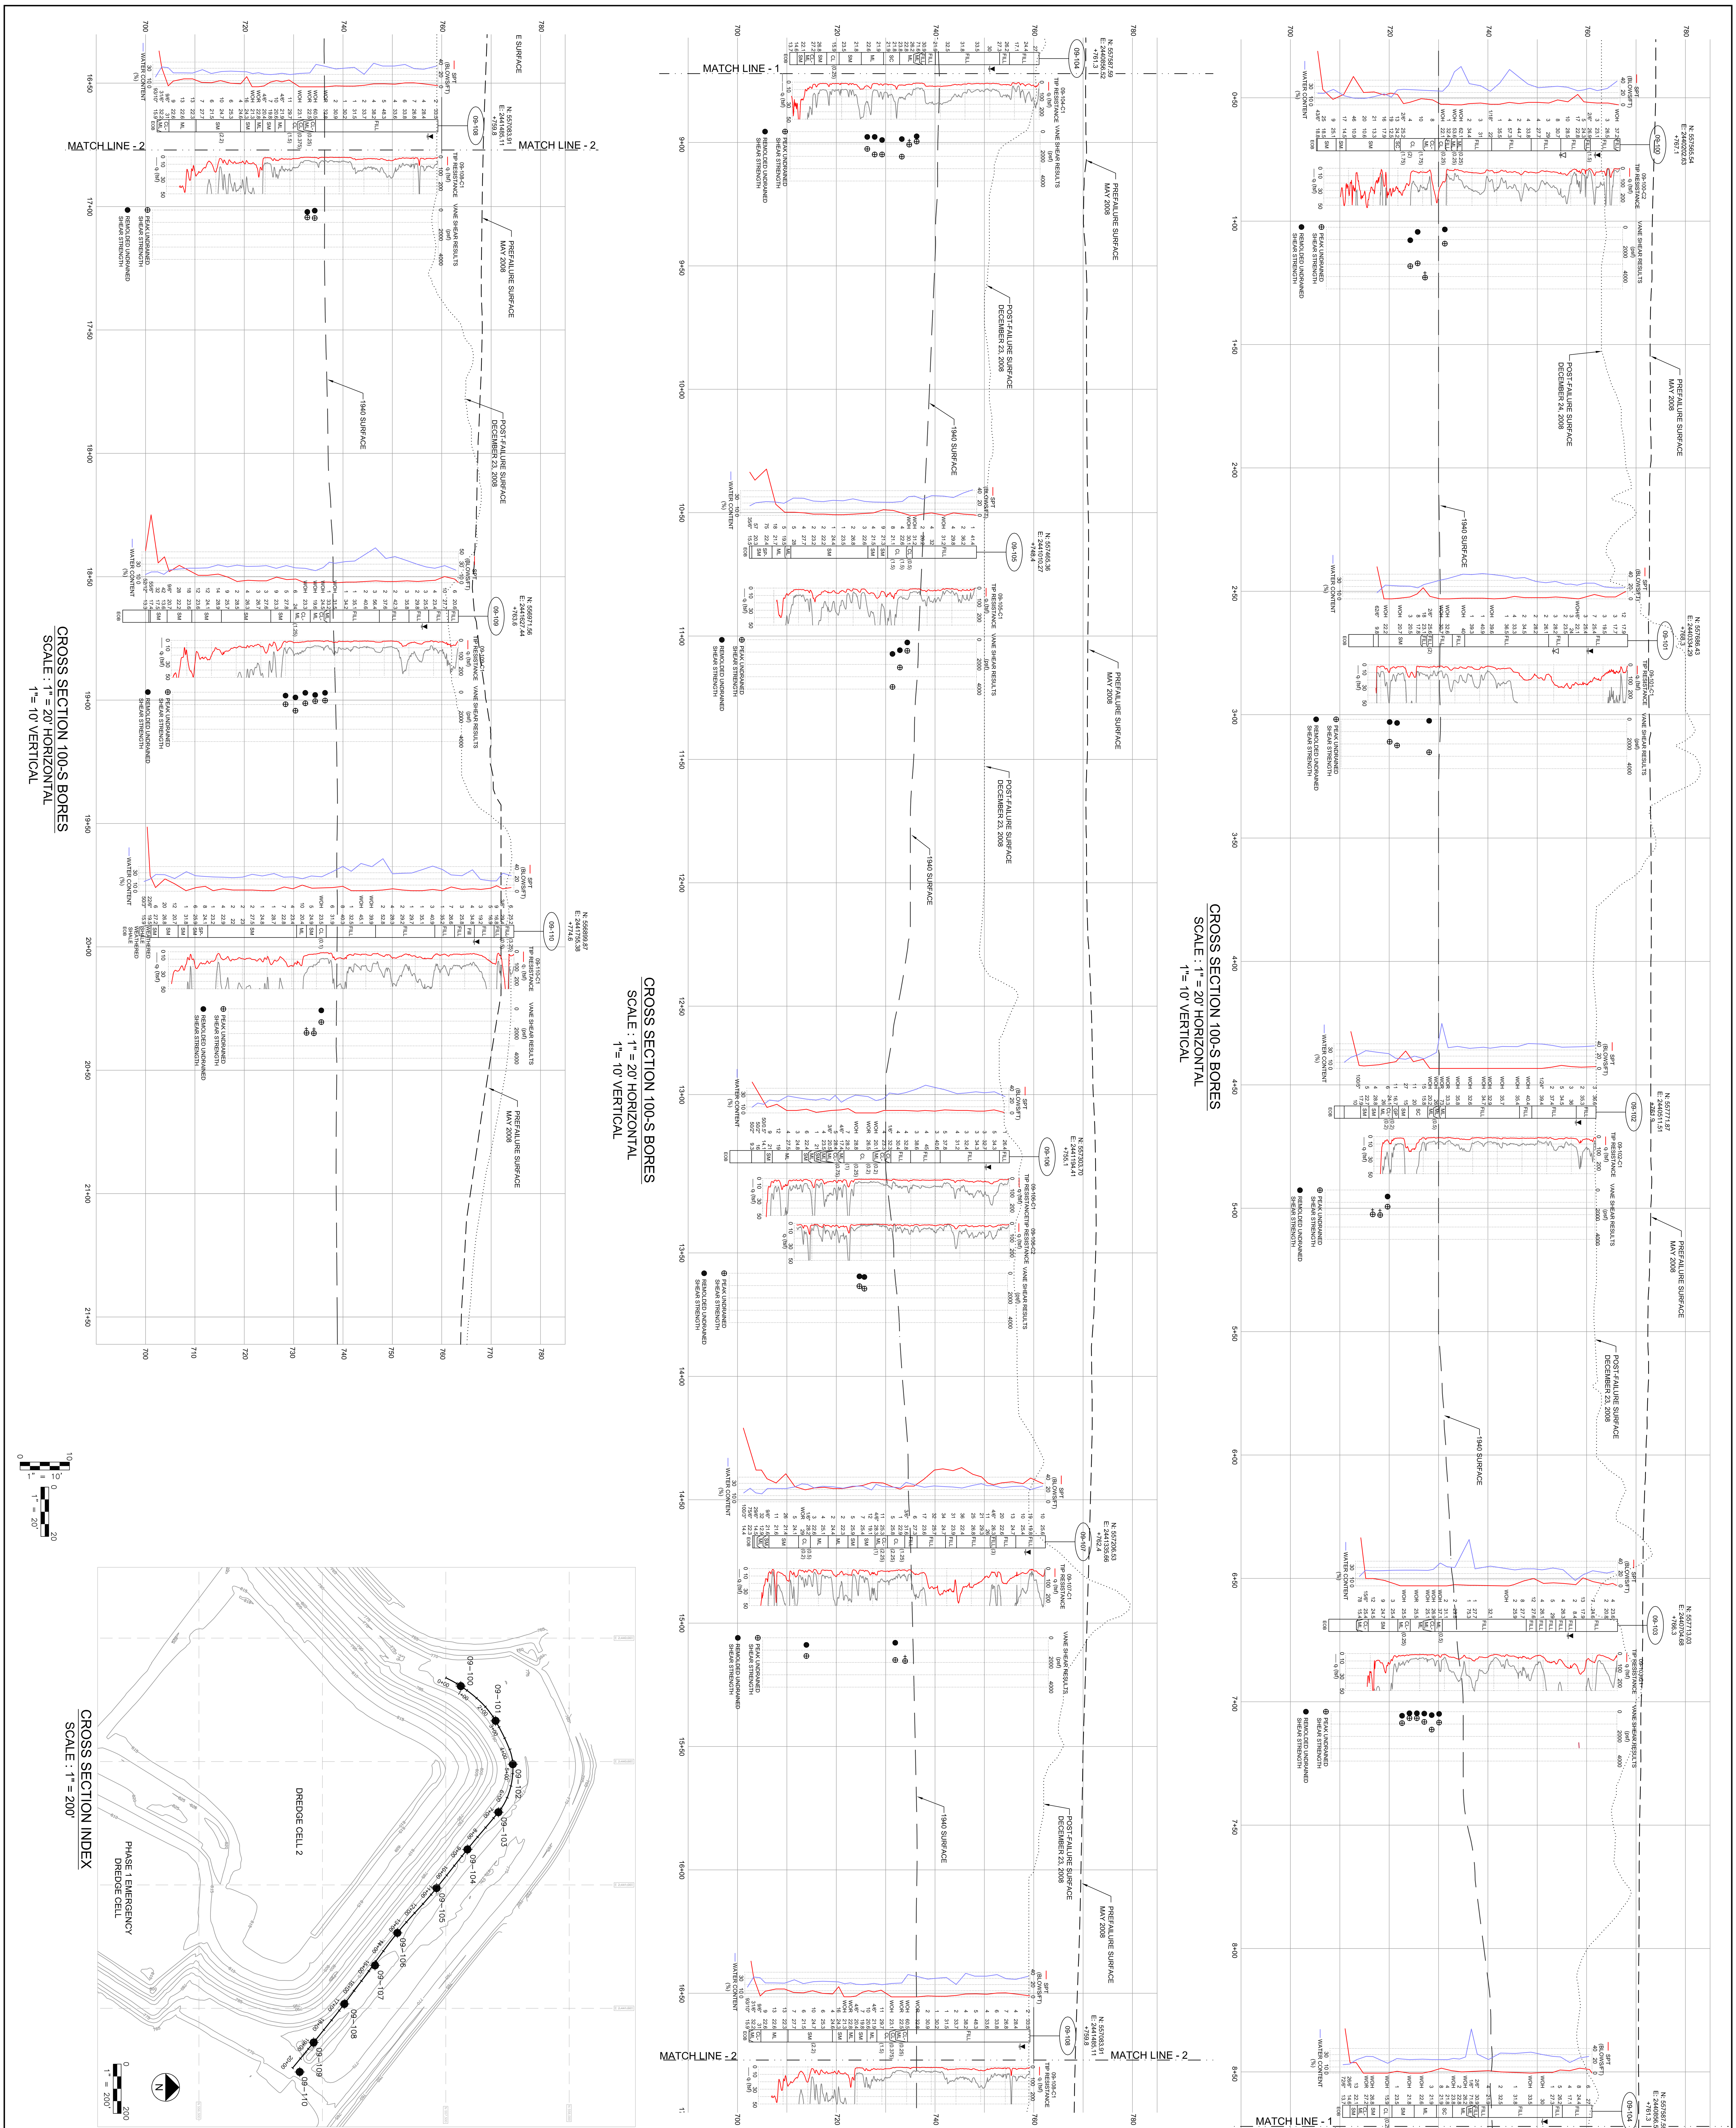

CROSS SECTIONS 100 SERIES BORE HOLES

Designed:	
Drawn:	DTB 6/12/2009
Checked:	LWB 6/12/2009
Approved:	WHW 6/12/2009

Rev Date Description

Issued

PROJECT NUMBER
60095742

SHEET REFERENCE NUMBER
2.1.4_1

SHEET 01 OF 01

ROOT CAUSE ANALYSIS
TVA KINGSTON DREDGE CELL FAILURE
ON DECEMBER 22, 2008
KINGSTON FOSSIL PLANT
HARRIMAN, TENNESSEE

AECOM
847.279.2500
www.aecom.com