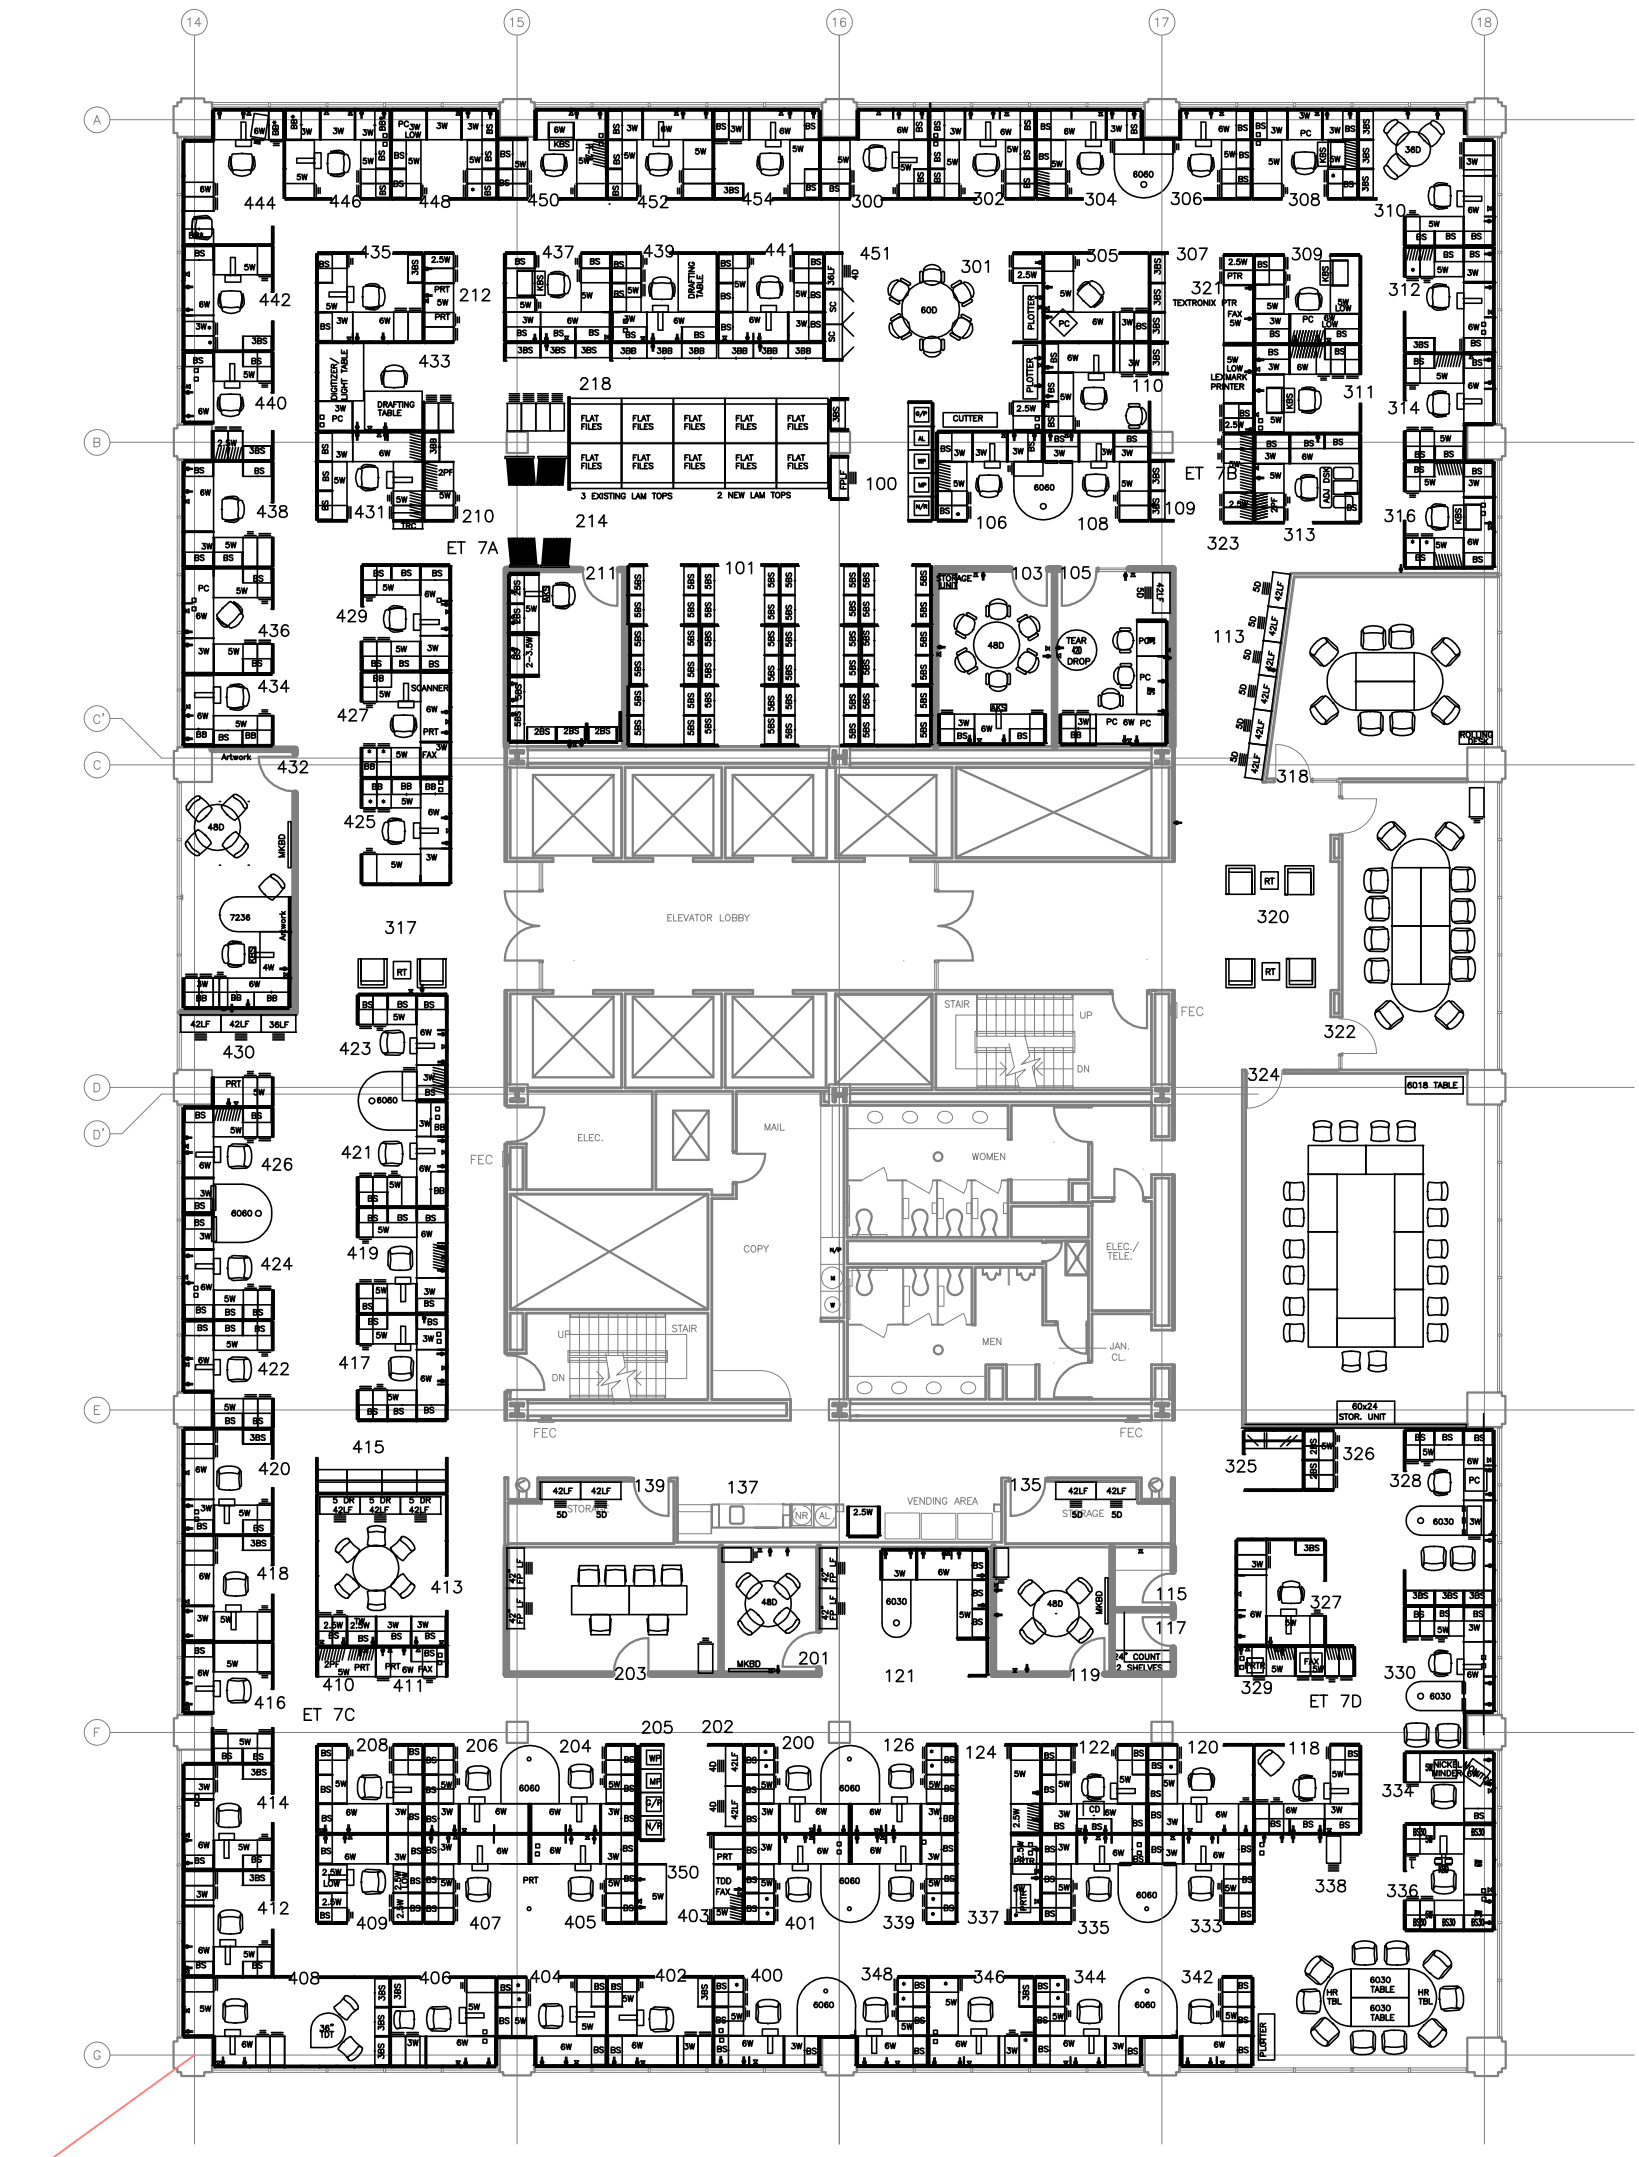

DESIGNATION	DESCRIPTION EAST TOWER 7TH FLOOR INTERIOR PLAN	
SCALE	SHEET REFERENCE ETKIA07.DGN	TVA STANDARD NO.