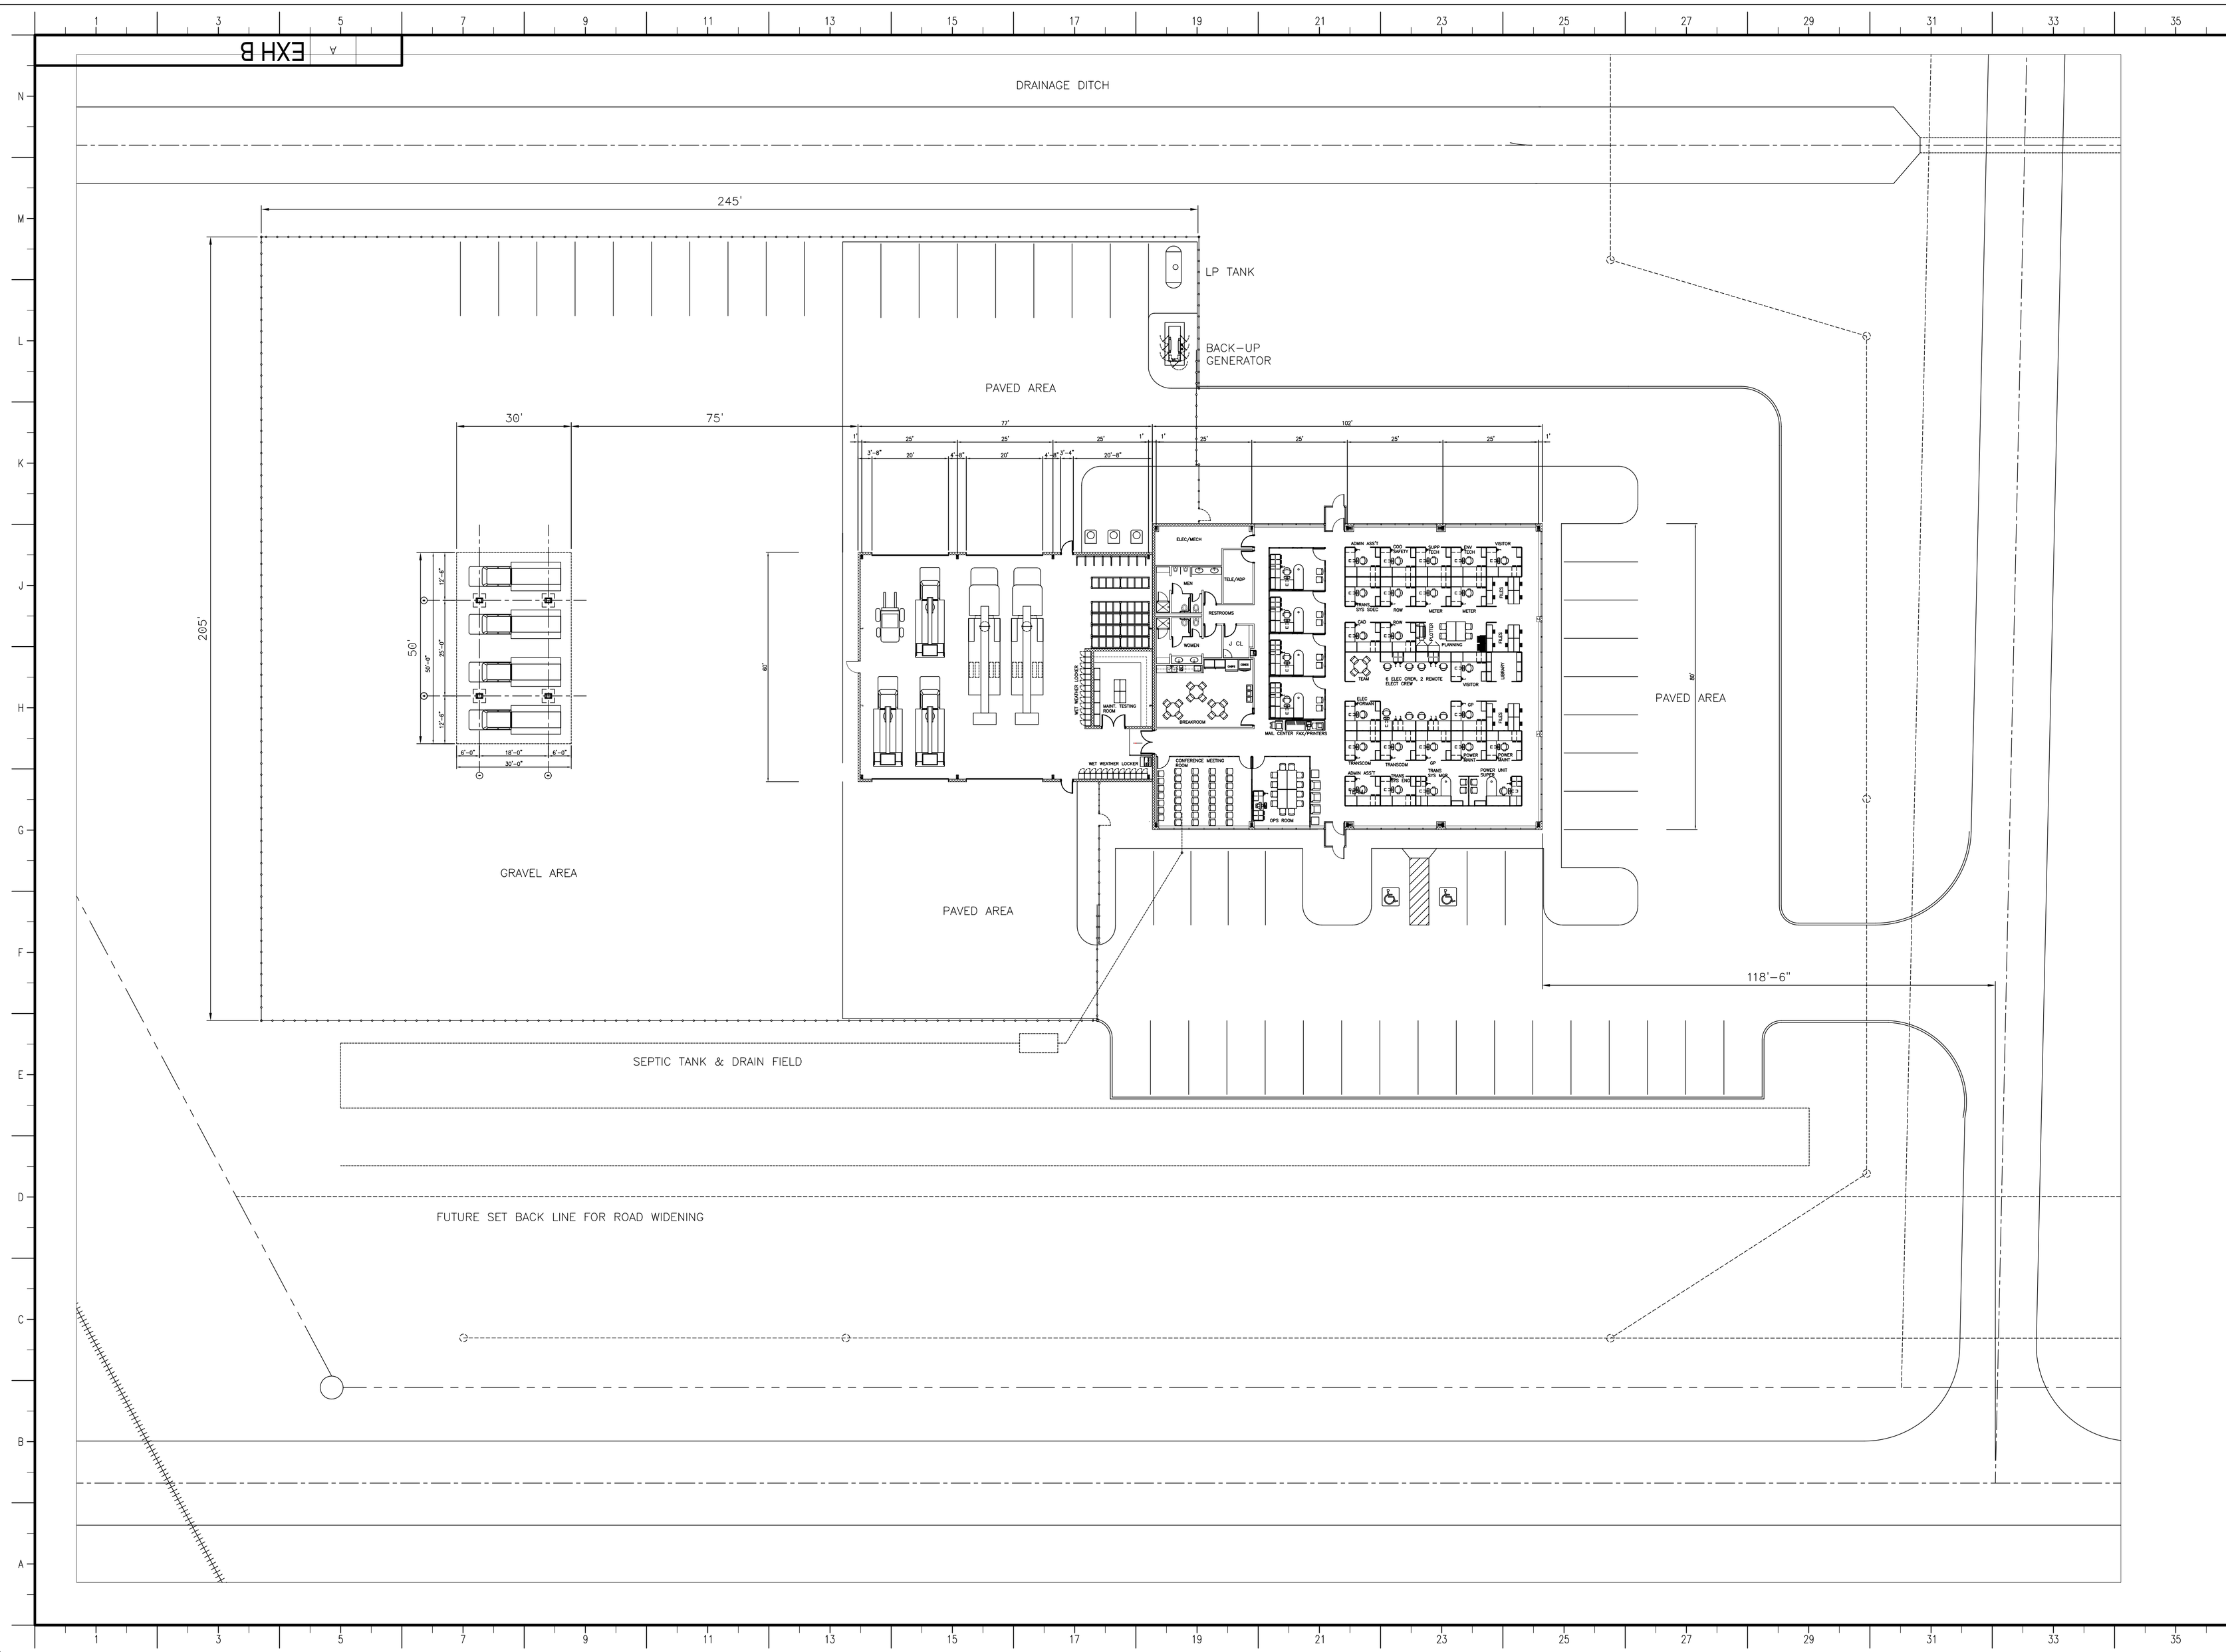

SCALE: EXCEPT AS NOTED

YARD
CREW QUARTERS

DRAWING TITLE:

ARCHITECTURAL
SITE PLAN, FLOOR PLAN
EXHIBIT "B"

MADISON AL, 500 KV SUBSTATION
TENNESSEE VALLEY AUTHORITY

RO ISSUE DATE	RO DESIGNER	RO DRAFTER	RO CHECKER	RO SUPERVISOR	RO ISSUED BY
	J W THOMPSON	J W THOMPSON			

PLANT NO: DISCIPLINE: A DRAWING NUMBER: EXH B R 0

CAD DRAWING
DO NOT ALTER MANUALLY

R1.0 = AUTOCAD CONVERSION